DESIGN		
INT.	DATE	REASON

FINAL SURVEY	SURVEYED	PLOTTED	TEMPLATE	AREAS CHECKED	NOTE BOOK	PAGE NO.	BY	DATE

PLOTS & CHECKS			
INT.	DATE	NO.	REASON

ORIGINAL SURVEY	SURVEYED	PLOTTED	TEMPLATE	AREAS CHECKED	NOTE BOOK	PAGE NO.	BY	DATE

CHECKS		
INT.	DATE	REASON

F. A. U. RTE.	SECTION	COUNTY	TOTAL SHEETS	SHEET NO.
6108	***	LA SALLE	679	408
STA. 175+39.15		TO STA. 175+50.00		
FED. ROAD DIST. NO.		ILLINOIS	FED. AID PROJECT	

*** (70X,71X)RS-1, (71X-VBR)DM
CONTRACT NO. 66225

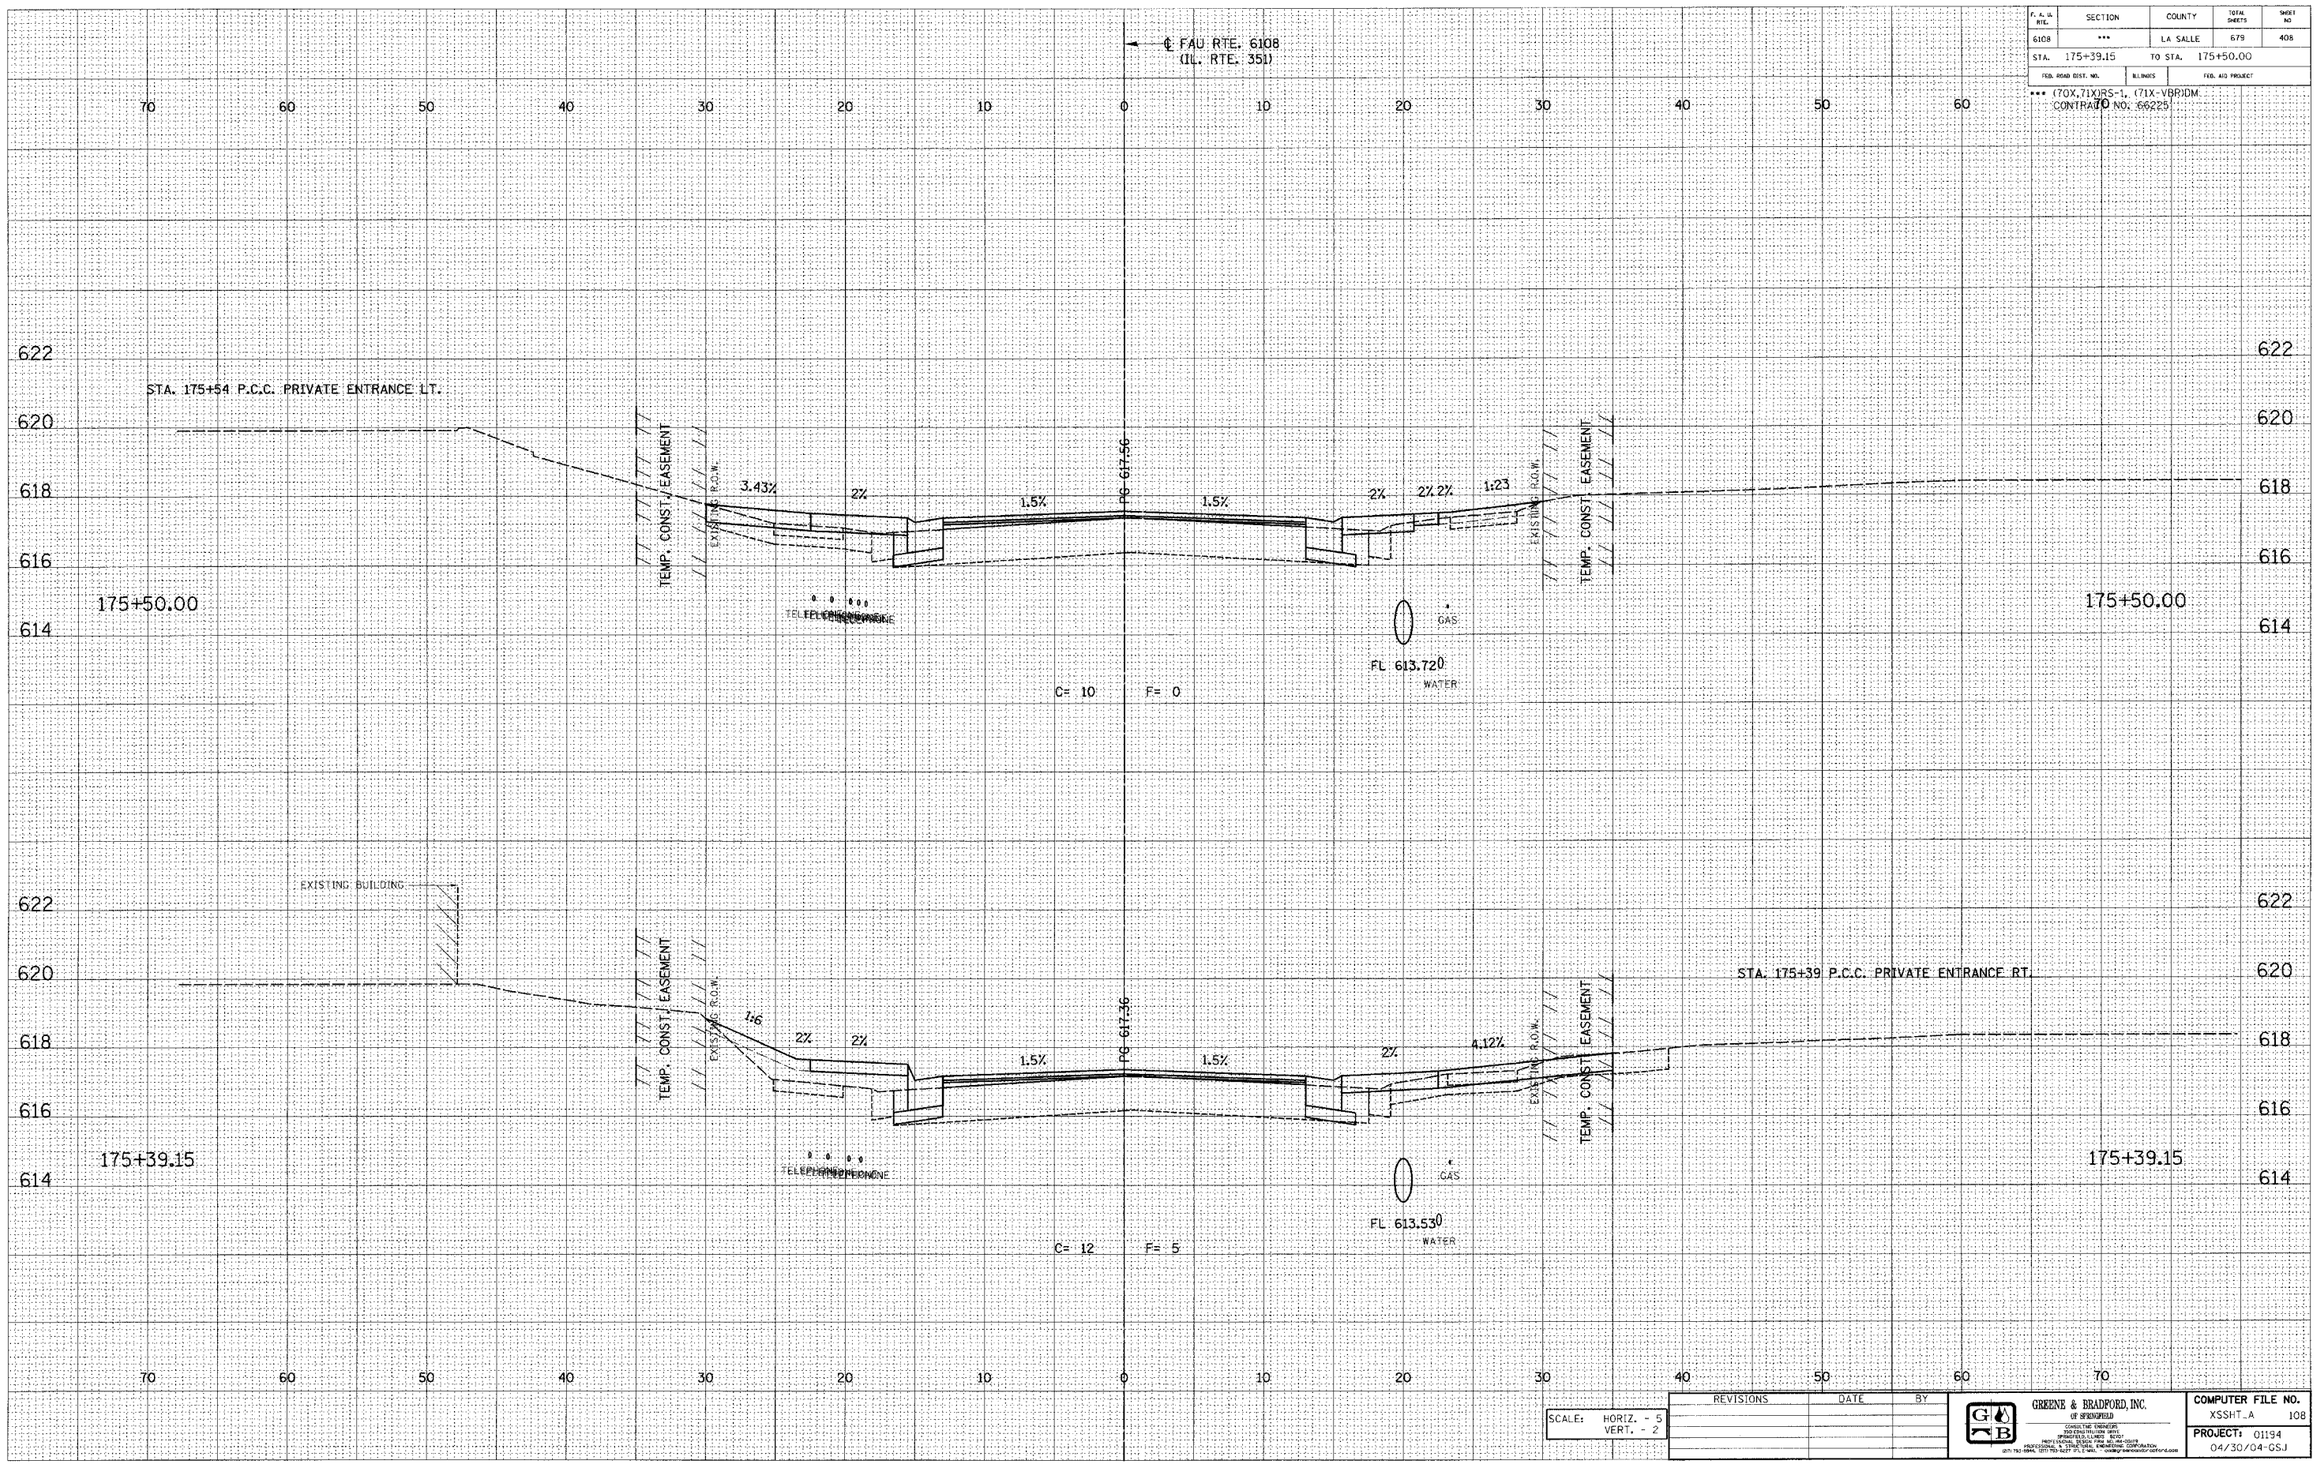

REVISIONS	DATE	BY

SCALE: HORIZ. - 5
VERT. - 2

GREENE & BRADFORD, INC.
OF SPRINGFIELD
CONSULTING ENGINEERS
2150 CONSTITUTION DRIVE
SPRINGFIELD, ILLINOIS 62704
PROFESSIONAL DESIGN FIRM 184.001103
PROFESSIONAL & STRUCTURAL ENGINEERING CORPORATION
(217) 793-4227 FAX (217) 793-4284

COMPUTER FILE NO.
XSSHT_A 108
PROJECT: 01194
04/30/04-GSJ

E-XSEC 1:1 8/25/98

FAU RTE. 6108 (IL. RTE. 351) LA SALLE CO.