DESIGN		
INT.	DATE	REASON

FINAL SURVEY	DATE
NOTE BOOK	SURVEYED
NO.	PLOTTED
	TEMPLATE
	AREAS
	AREAS CHECKED
	BY

PLOTS & CHECKS			
INT.	DATE	NO.	REASON

ORIGINAL SURVEY	DATE
NOTE BOOK	SURVEYED
	PLOTTED
	TEMPLATE
	AREAS
	AREAS CHECKED
	BY

CHECKS		
INT.	DATE	REASON

F. A. Rte.	SECTION	COUNTY	TOTAL SHEETS	SHEET NO
6108	***	LA SALLE	679	410
STA. 175+83.01	TO STA. 175+89.31			
FED. ROAD DIST. NO.	ILLINOIS	FED. AID PROJECT		

*** (70X,71X)RS-1, (71X-VBRIDM
CONTRACT NO. 66225

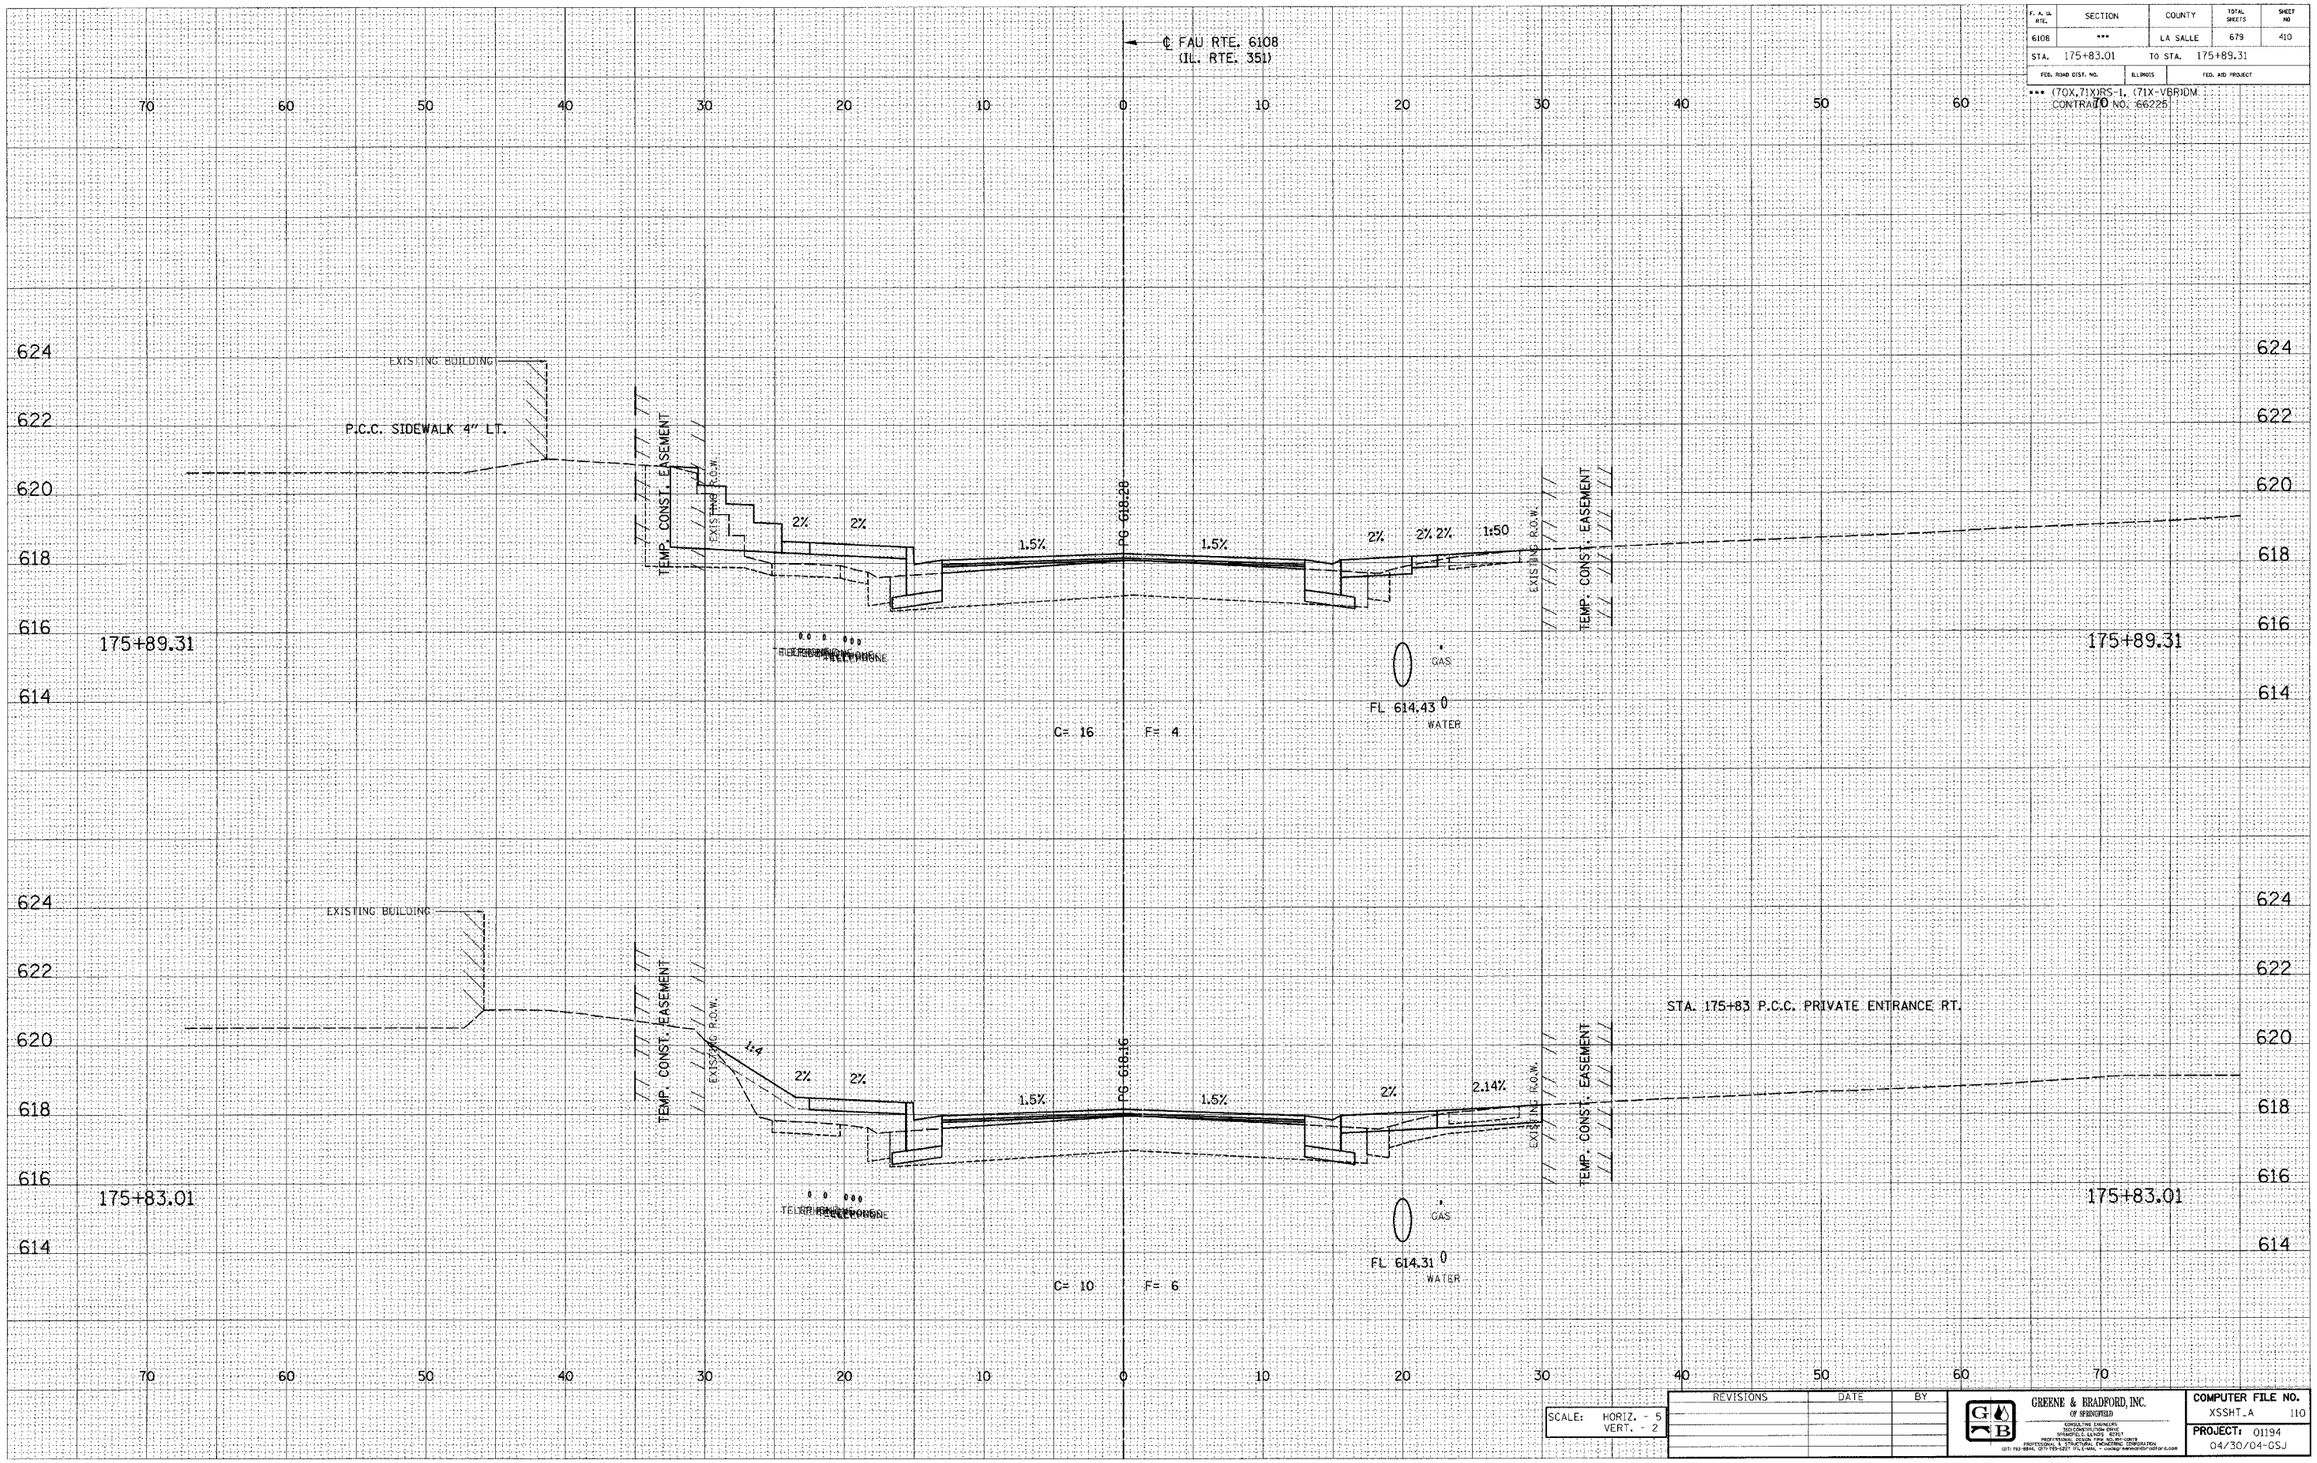

SCALE:	HORIZ. - 5
	VERT. - 2

REVISIONS	DATE	BY

GREENE & BRADFORD, INC.
OF SPRINGFIELD
CONSULTING ENGINEERS
3500 CONSTITUTION DRIVE
SPRINGFIELD, ILLINOIS 62707
PROFESSIONAL & STRUCTURAL ENGINEERING CORP.
PROFESSIONAL & STRUCTURAL ENGINEERING CORPORATION
(217) 753-6644, (217) 793-2277 (FAX) • E-MAIL • GBINFO@GBSPRINGFIELD.COM

COMPUTER FILE NO.	
XSSHT.A	110
PROJECT: 01194	
04/30/04-GSJ	

E-XSEC 1:1 8/25/98

FAU RTE. 6108 (IL. RTE. 351) LA SALLE CO.

\\GB_04 PART-XSH1.dgn 12/9/2004 8:00:13 PM User = greg