DESIGN		
INT.	DATE	REASON

FINAL SURVEY	SURVEYED	BY	DATE
NOTE BOOK	PLOTTED		
NO.	TEMPLATE		
	AREAS CHECKED		

PLOTS & CHECKS			
INT.	DATE	NO.	REASON

ORIGINAL SURVEY	SURVEYED	BY	DATE
NOTE BOOK	PLOTTED		
NO.	TEMPLATE		
	AREAS CHECKED		

CHECKS		
INT.	DATE	REASON

F. A. U. RTE.	SECTION	COUNTY	TOTAL SHEETS	SHEET NO
6108	***	LA SALLE	679	435
STA. 182+14.26	TO STA. 182+25.00			
FED. ROAD DIST. NO.	ILLINOIS	FED. AID PROJECT		

*** (70X,71X)RS-1, (71X-VBR)DM
CONTRACT NO. 66225

℄ FAU RTE. 6108
(IL. RTE. 351)

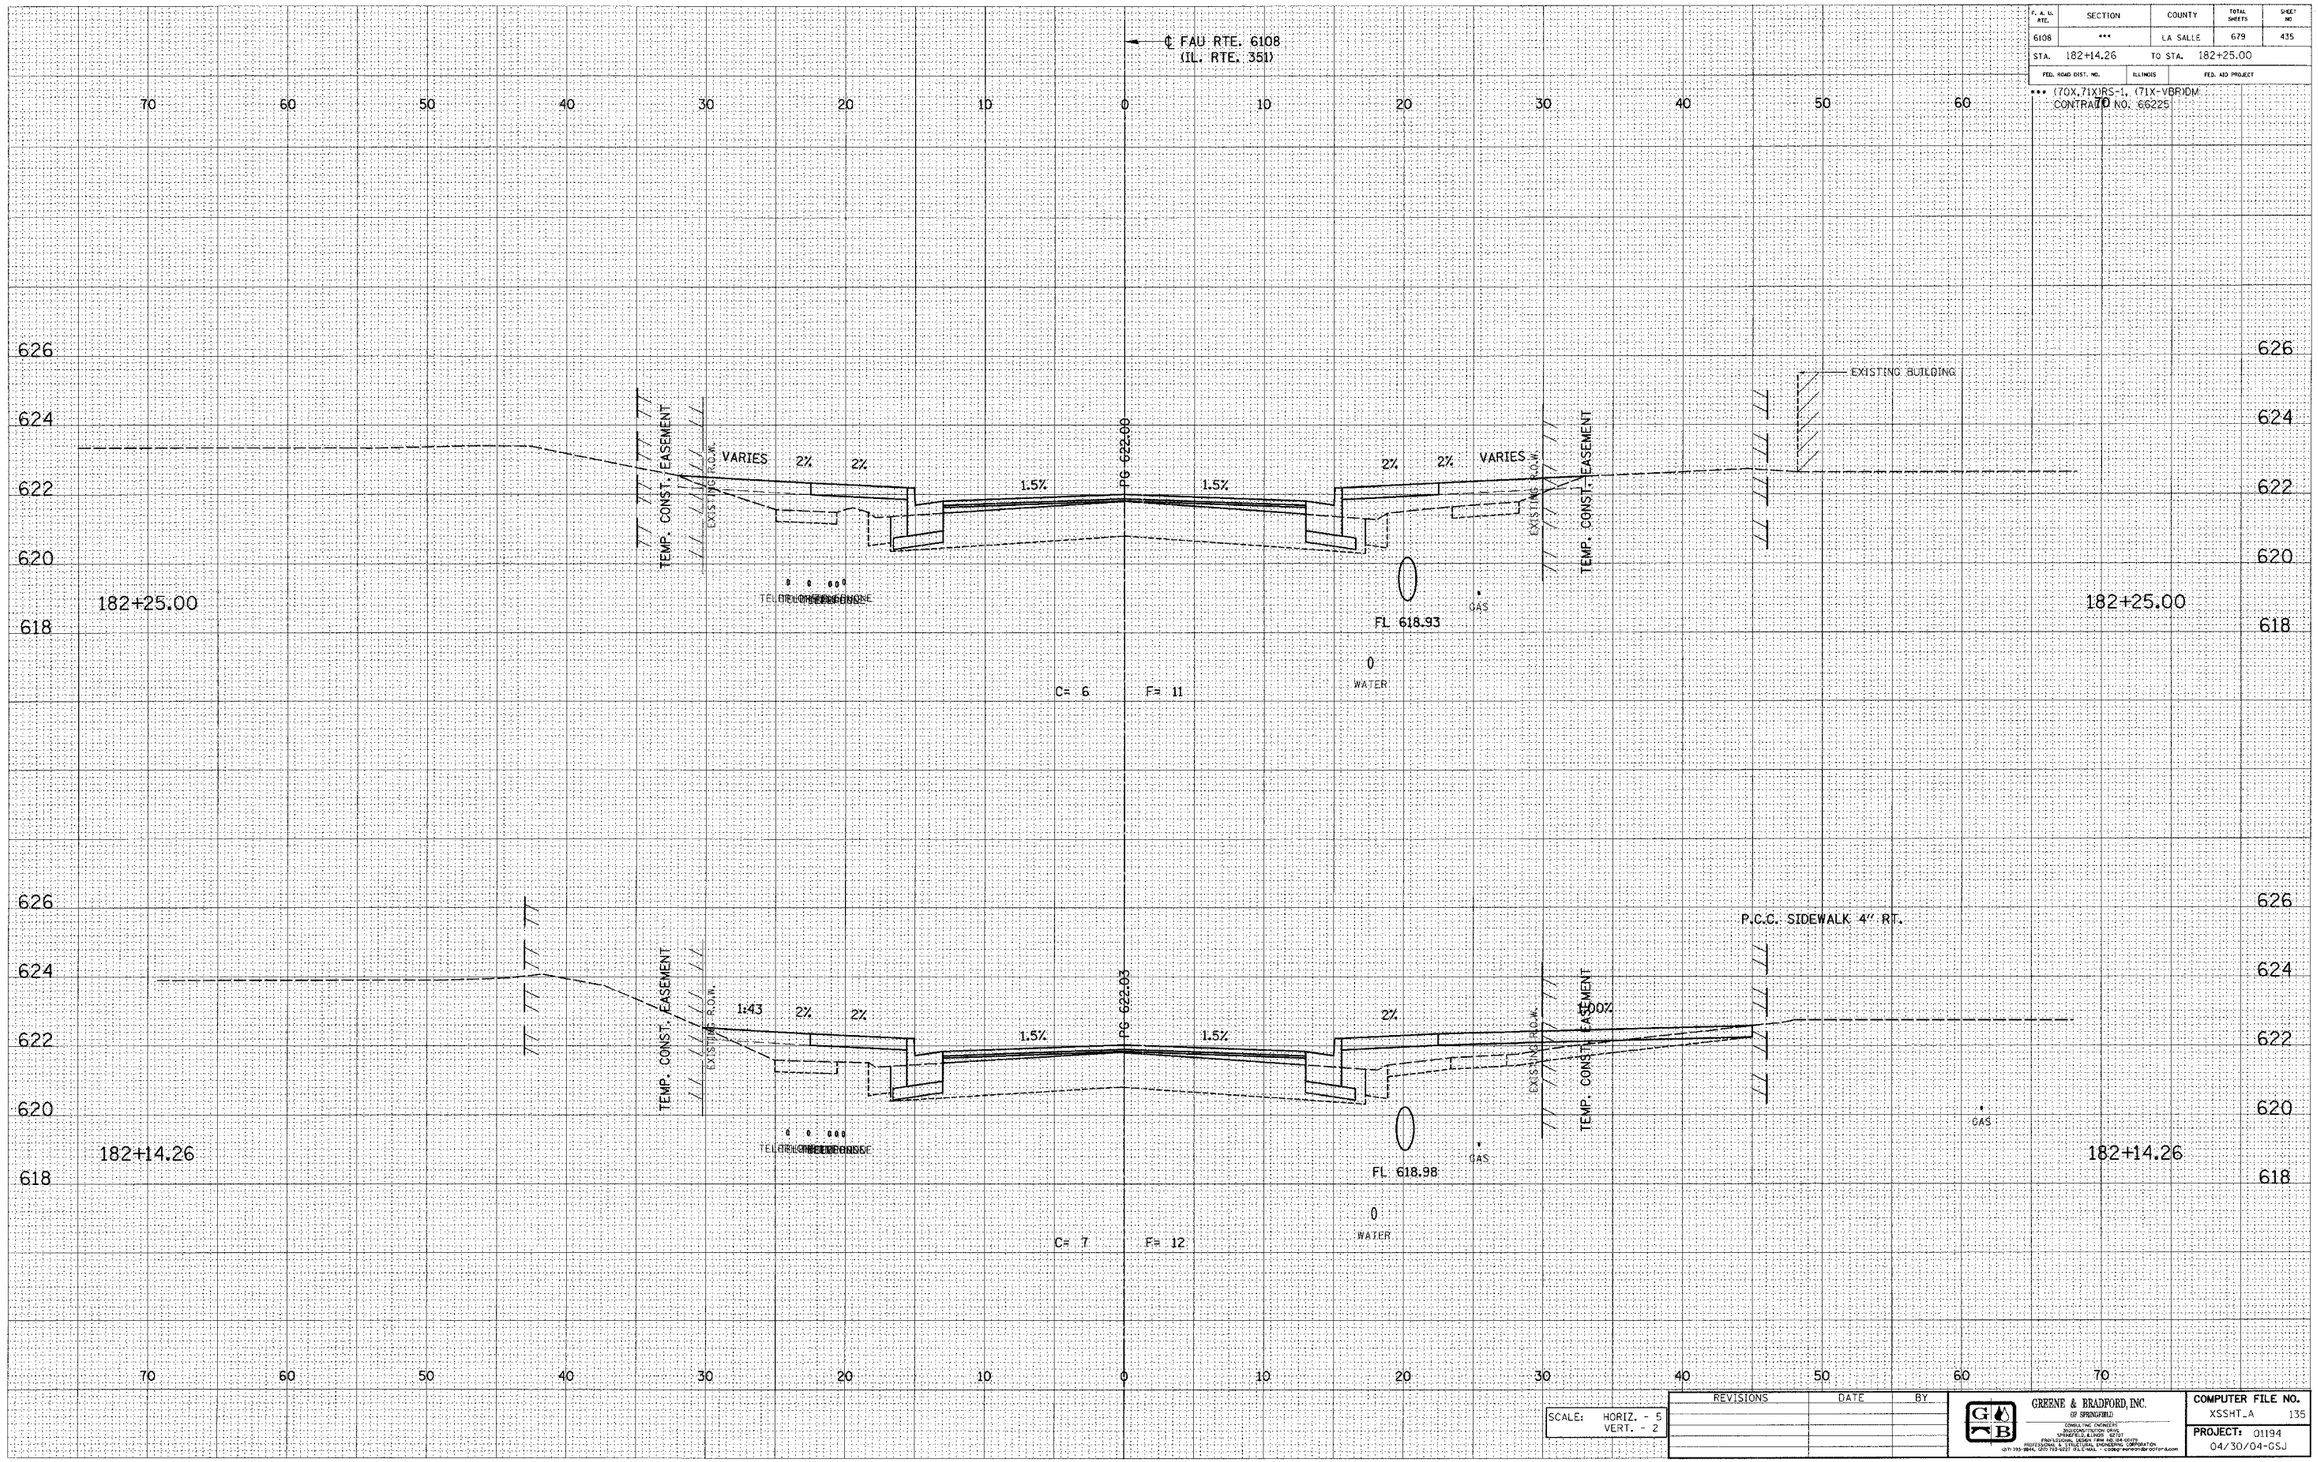

SCALE:	HORIZ. - 5
	VERT. - 2

REVISIONS	DATE	BY

GREENE & BRADFORD, INC.
OF SPRINGFIELD
CONSULTING ENGINEERS
SURVEYORS & LAND PLANNERS
PROFESSIONAL DESIGN FIRM NO. 184.000179
PROFESSIONAL & STRUCTURAL ENGINEERING CORPORATION
(217) 793-3814, (217) 753-1021 FAX/MAIL - greene@bradford.com

COMPUTER FILE NO.	
XSSHT_A	135
PROJECT: 01194	
04/30/04-GSJ	

E-XSEC 1:1 8/25/98

FAU RTE. 6108 (IL. RTE. 351) LA SALLE CO.

I:\01194\XSEC*.dgn 12/2/2004 9:56:11 PM User = gregj