F. A. RTE.	SECTION	COUNTY	TOTAL SHEETS	SHEET NO.
6108	***	LA SALLE	679	440

STA. 183+50.00 TO STA. 183+75.00

FED. ROAD DIST. NO. | ILLINOIS | FED. AID PROJECT

*** (70X,71X)RS-1, (71X-VBR)DM.
CONTRACT NO. 66225

DESIGN

INT.	DATE	REASON

FINAL SURVEY — NOTE BOOK NO. — SURVEYED — PLOTTED — DIGITIZED — AREAS CHECKED — BY — DATE

PLOTS & CHECKS

INT.	DATE	NO.	REASON

ORIGINAL SURVEY — NOTE BOOK NO. — SURVEYED — PLOTTED — DIGITIZED — AREAS CHECKED — BY — DATE

CHECKS

INT.	DATE	REASON

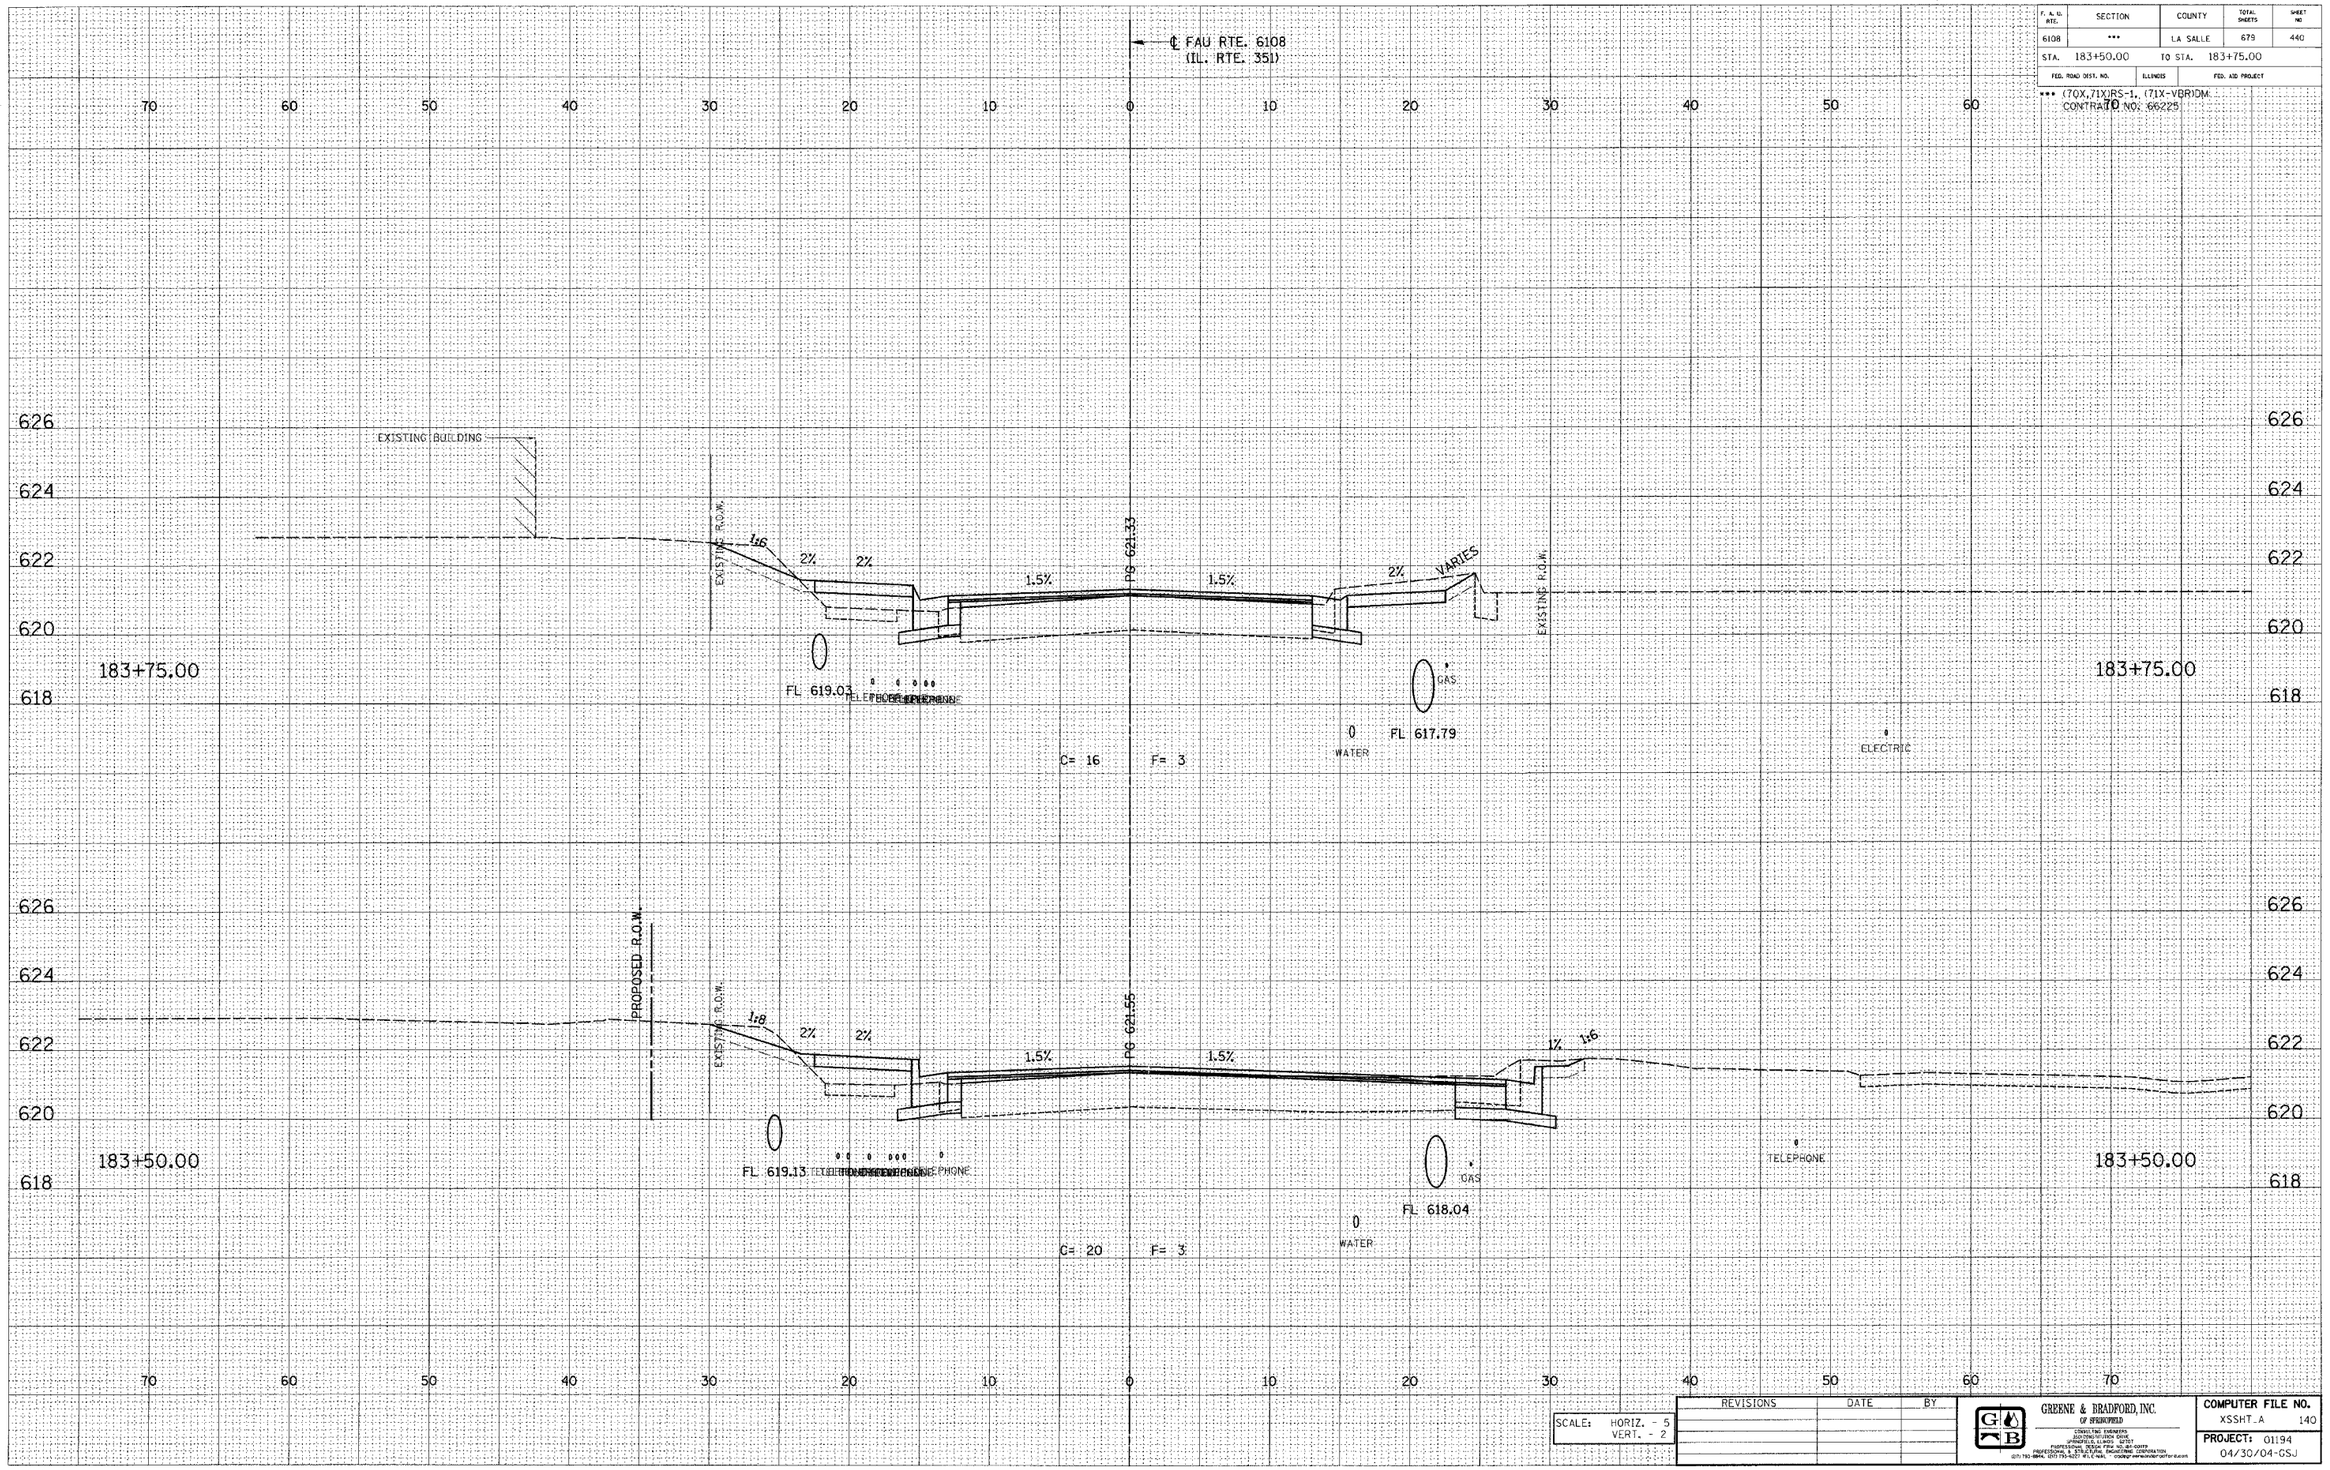

SCALE: HORIZ. - 5
VERT. - 2

REVISIONS	DATE	BY

GREENE & BRADFORD, INC.
OF SPRINGFIELD
CONSULTING ENGINEERS
2 NORTH OLD CAPITOL PLAZA
SPRINGFIELD, ILLINOIS 62701
PROFESSIONAL DESIGN FIRM NO. 184-001179
PROFESSIONAL & TECHNICAL CONSULTING CORPORATION
(217) 793-0844, (217) 793-9221 FAX, (217) 793-9221 M.E.C.NET, WWW.GREENEANDBRADFORD.COM

COMPUTER FILE NO.
XSSHT.A 140

PROJECT: 01194
04/30/04-GSJ

E-XSEC 1:1 8/25/98

FAU RTE. 6108 (IL. RTE. 351) LA SALLE CO.