DESIGN		
INT.	DATE	REASON

FINAL SURVEY	SUBMITTED	BY
NOTE BOOK	PLOTTED	
NO.	TEMPLATE	
	AREAS	
	AREAS CHECKED	

PLOTS & CHECKS		
INT.	DATE NO.	REASON

ORIGINAL SURVEY	SUBMITTED	BY
NOTE BOOK	PLOTTED	
	TEMPLATE	
	AREAS	
NO.	AREAS CHECKED	

CHECKS		
INT.	DATE	REASON

F. A. Li. RTE.	SECTION	COUNTY	TOTAL SHEETS	SHEET NO
6108	***	LA SALLE	679	516
STA. 205+25.00		TO STA. 205+50.00		
FED. ROAD DIST. NO.		ILLINOIS	FED. AID PROJECT	

*** (70X,71X)RS-1, (71X-V6R)DM.
CONTRACT NO. 66225

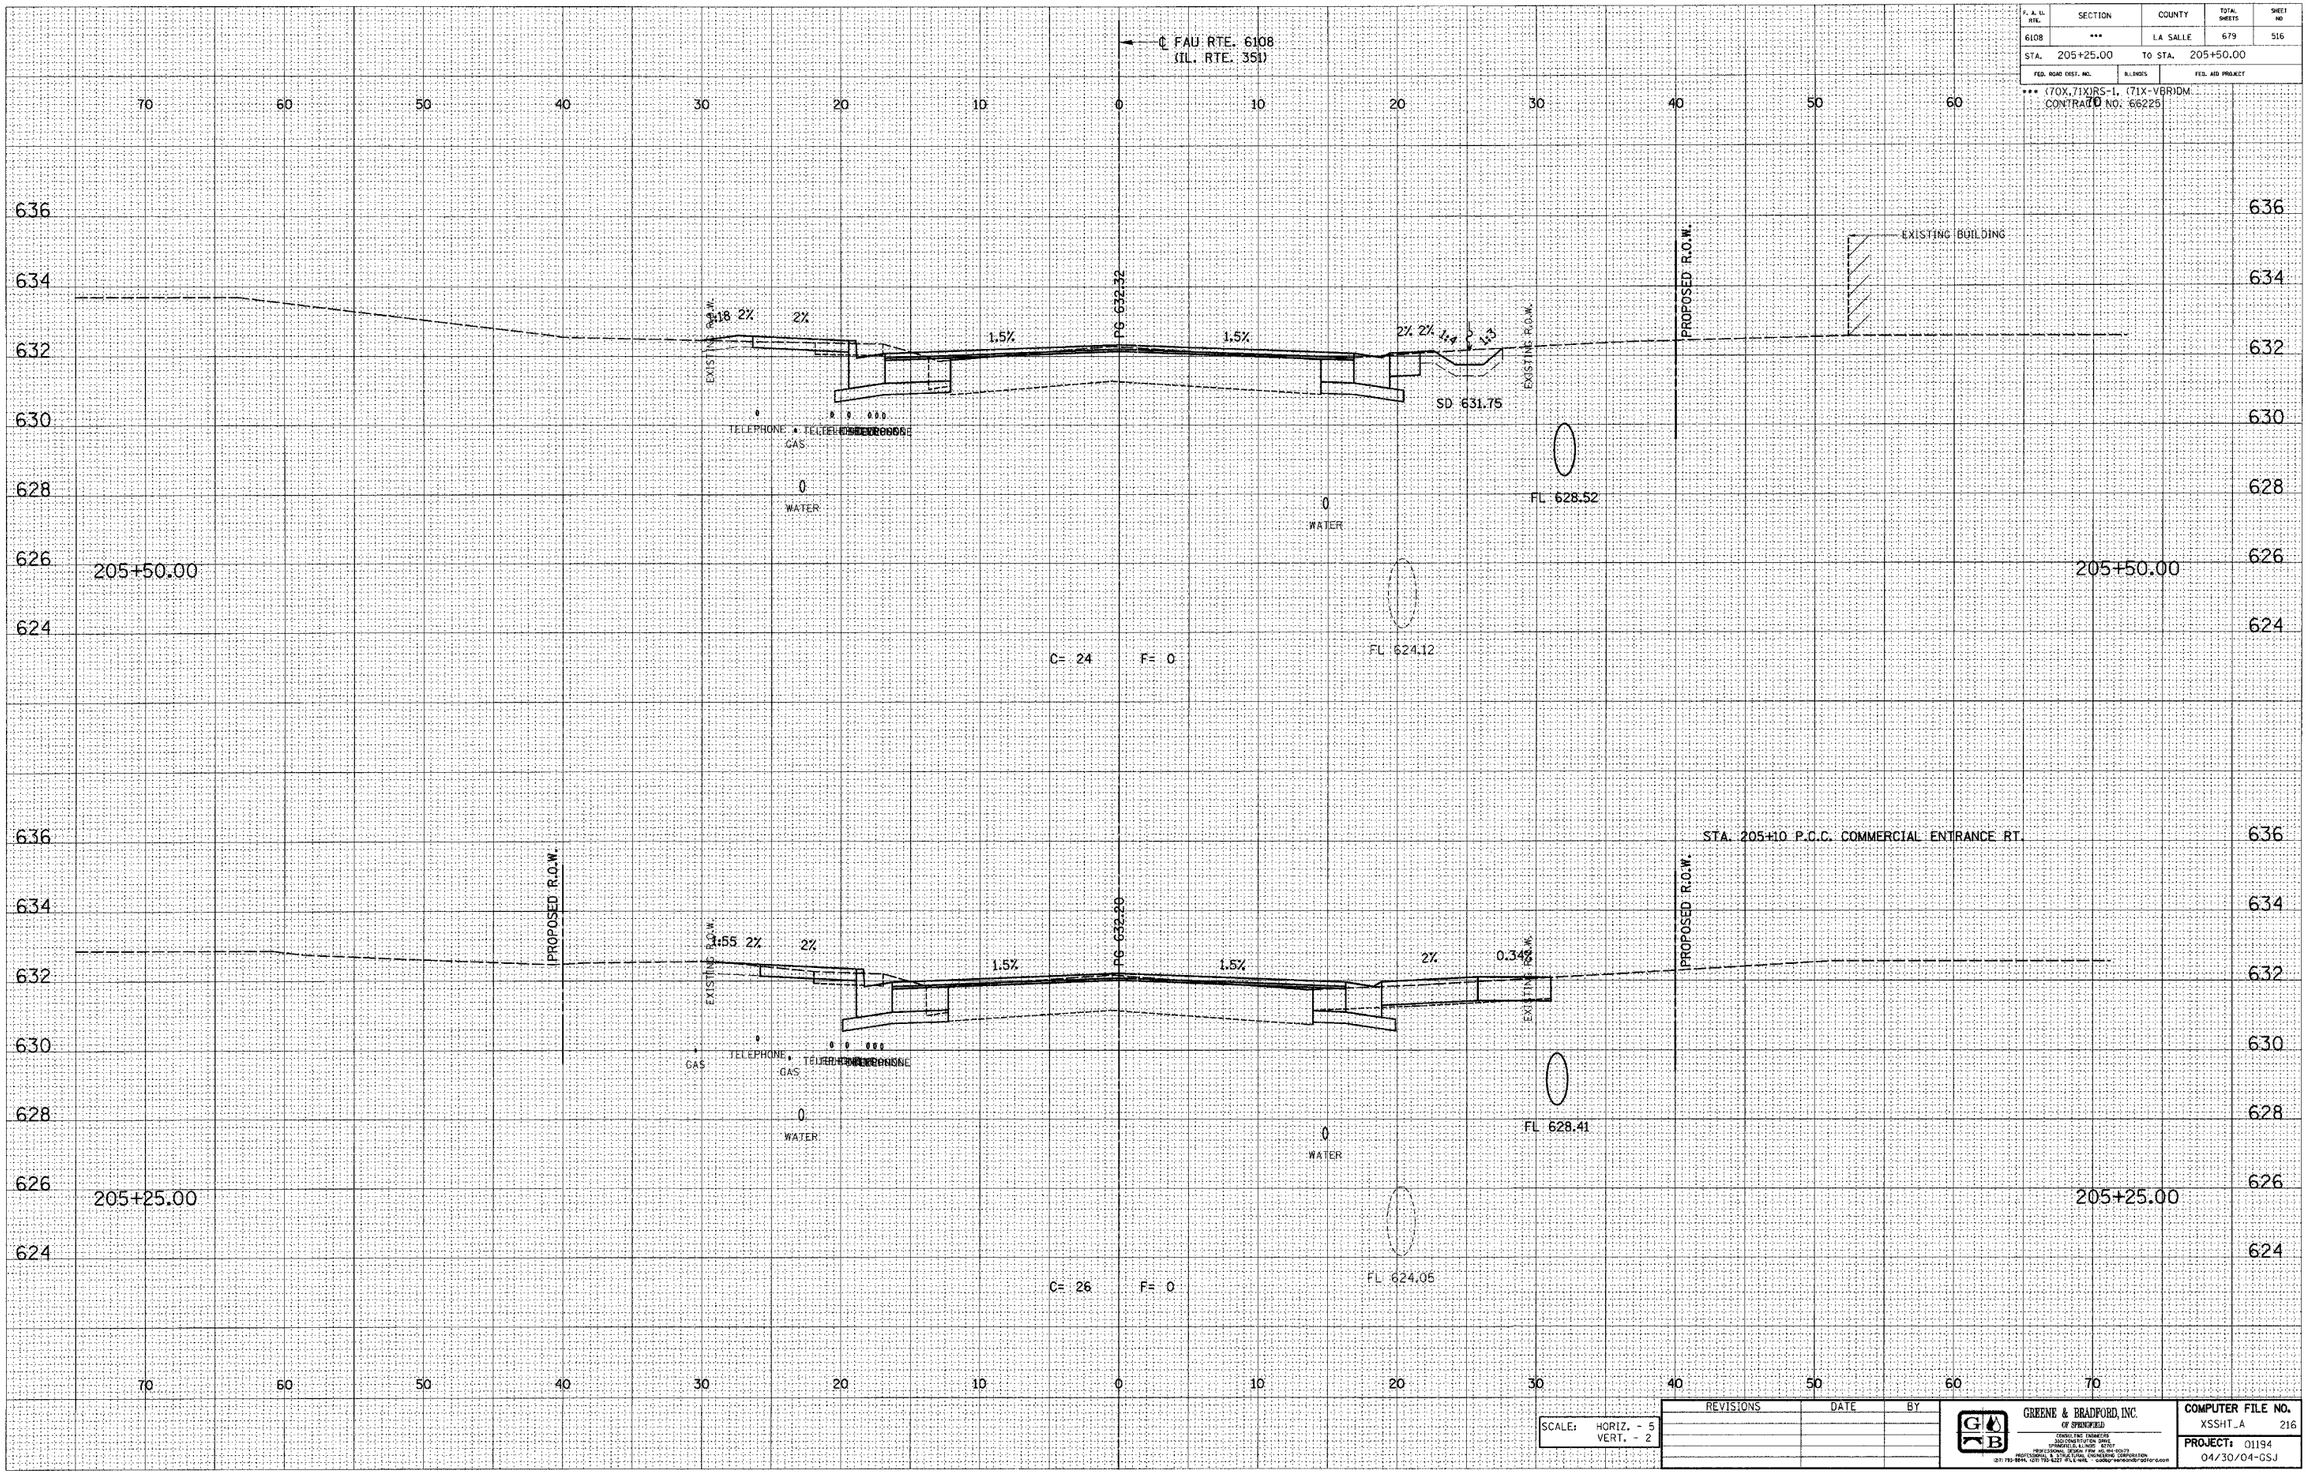

SCALE: HORIZ. - 5
VERT. - 2

REVISIONS	DATE	BY

GREENE & BRADFORD, INC.
OF SPRINGFIELD
CONSULTANT ENGINEERING
350 CONSTITUTION DRIVE
SPRINGFIELD, ILLINOIS 62707
FED. ID. NO. 37-0971513 (217) 793-3244
PROFESSIONAL & STRUCTURAL ENGINEERING CORPORATION
(217) 793-3244, (217) 726-5227 FT.S. 958 cadd@greenebradford.com

COMPUTER FILE NO.
XSSHT_A 216
PROJECT: 01194
04/30/04-GSJ

E-XSEC 1:1 8/25/98

FAU RTE. 6108 (IL. RTE. 351) LA SALLE CO.

\\SOUTH FAST\schedule new dgn 1/27/2005 3:54:33 PM User = gregl