DESIGN		
INT.	DATE	REASON

FINAL SURVEY	BY	DATE
SURVEYED		
PLOTTED		
DRAWN		
AREAS		
NOTE BOOK	AREAS CHECKED	
NO.		

PLOTS & CHECKS			
INT.	DATE	NO.	REASON

ORIGINAL SURVEY	BY	DATE
SURVEYED		
PLOTTED		
DRAWN		
AREAS		
NOTE BOOK	AREAS CHECKED	
NO.		

CHECKS		
INT.	DATE	REASON

F. A. U. RTE.	SECTION	COUNTY	TOTAL SHEETS	SHEET NO
6108	***	LA SALLE	679	542
STA. 216+25.00	TO STA. 216+50.00			
FED. ROAD DIST. NO.	ILLINOIS	FED. AID PROJECT		

*** (70X,71X)RS-1, (71X-VBR)DM.
CONTRACT NO. 66225

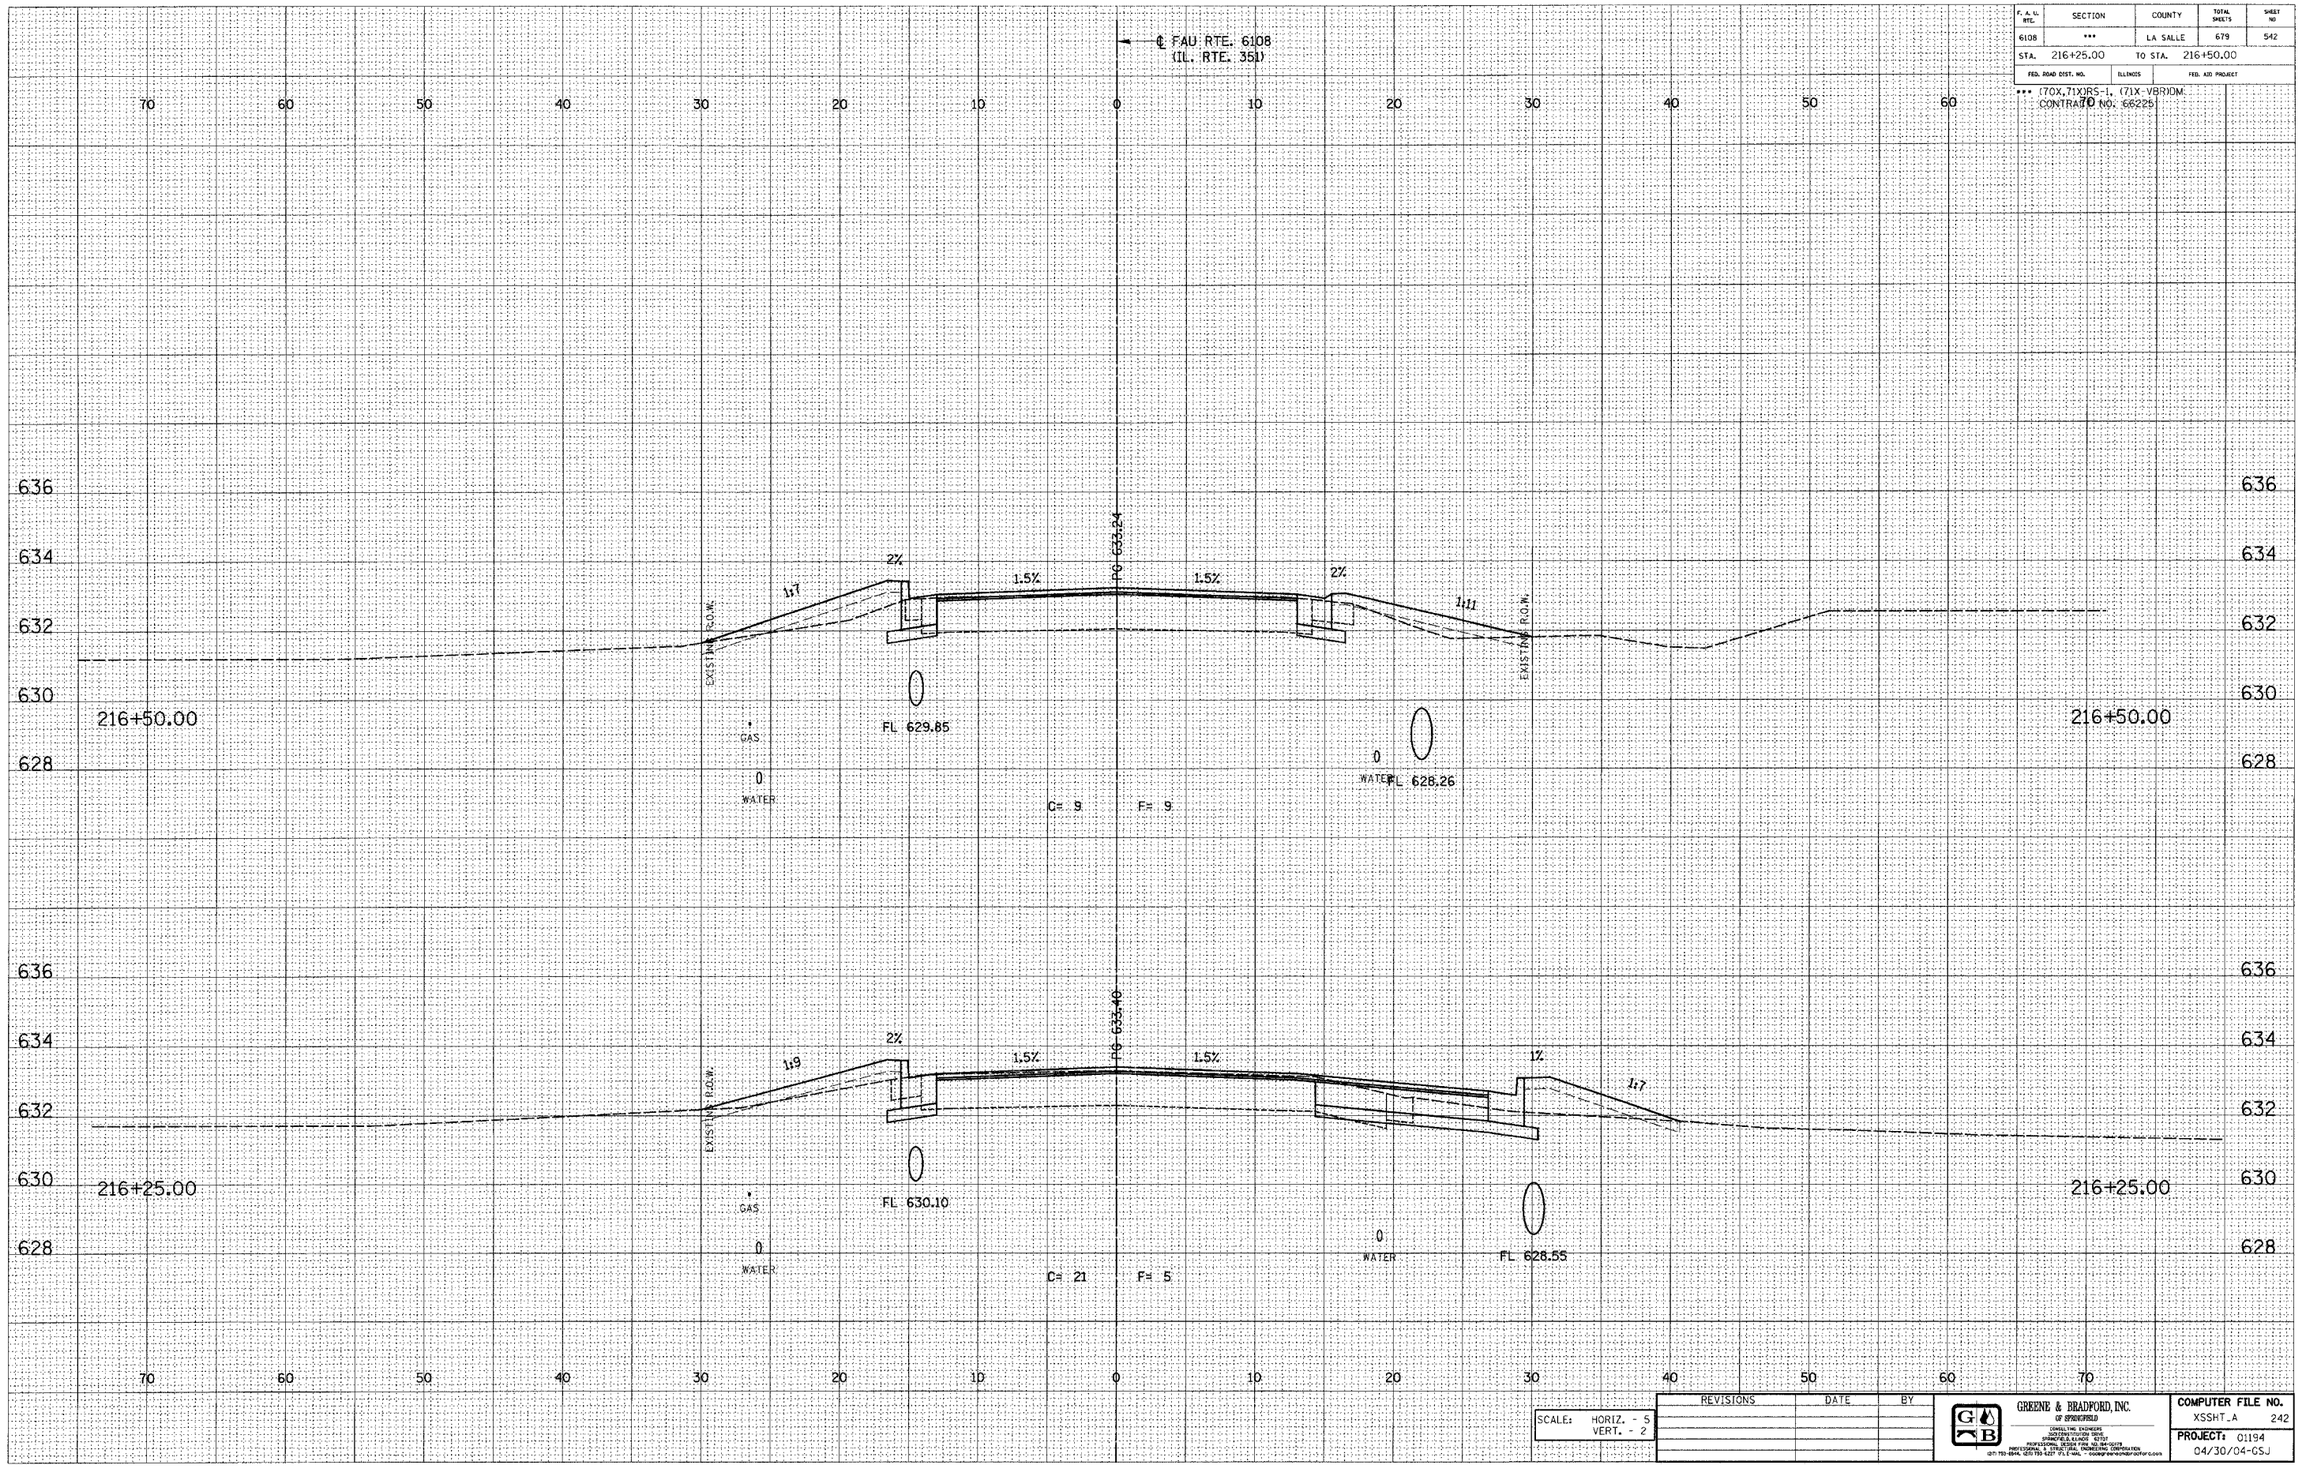

SCALE: HORIZ. - 5
VERT. - 2

REVISIONS	DATE	BY

GREENE & BRADFORD, INC.
OF SPRINGFIELD
CIVIL/SITE ENGINEERING
SURVEYING
SPRINGFIELD, ILLINOIS 62707
PROFESSIONAL DESIGN FIRM NO. 184-001219
PROFESSIONAL SURVEYING CORPORATION
(217) 793-0944, (217) 793-9227 (FAX), e-mail, www.greenebradford.com

COMPUTER FILE NO.
XSSHT.A 242

PROJECT: 01194
04/30/04-GSJ

E-XSEC 1:1 8/25/98

FAU RTE. 6108 (IL. RTE. 351) LA SALLE CO.

\\SDFN1-NET\sysd\...\a_new.cdl 1/27/2005 3:54:29 PM User = greg