DESIGN		
INT.	DATE	REASON

FINAL SURVEY	DATE
NOTE BOOK	SURVEYED
NO.	PLOTTED
	TEMPLATE
	AREAS
	AREAS CHECKED
	BY

PLOTS & CHECKS			
INT.	DATE	NO.	REASON

ORIGINAL SURVEY	DATE
NOTE BOOK	DIGITIZED
NO.	PLOTTED
	TEMPLATE
	AREAS
	AREAS CHECKED
	BY

CHECKS		
INT.	DATE	REASON

F. A. IL. RTE.	SECTION	COUNTY	TOTAL SHEETS	SHEET NO
6108	***	LA SALLE	679	548
STA. 219+00.00	TO STA. 219+25.00			
FED. ROAD DIST. NO.	ILLINOIS	FED. AID PROJECT		

*** I70X,71X)RS-1, (71X-V8R)DM
CONTRACT NO. 66225

27TH STREET

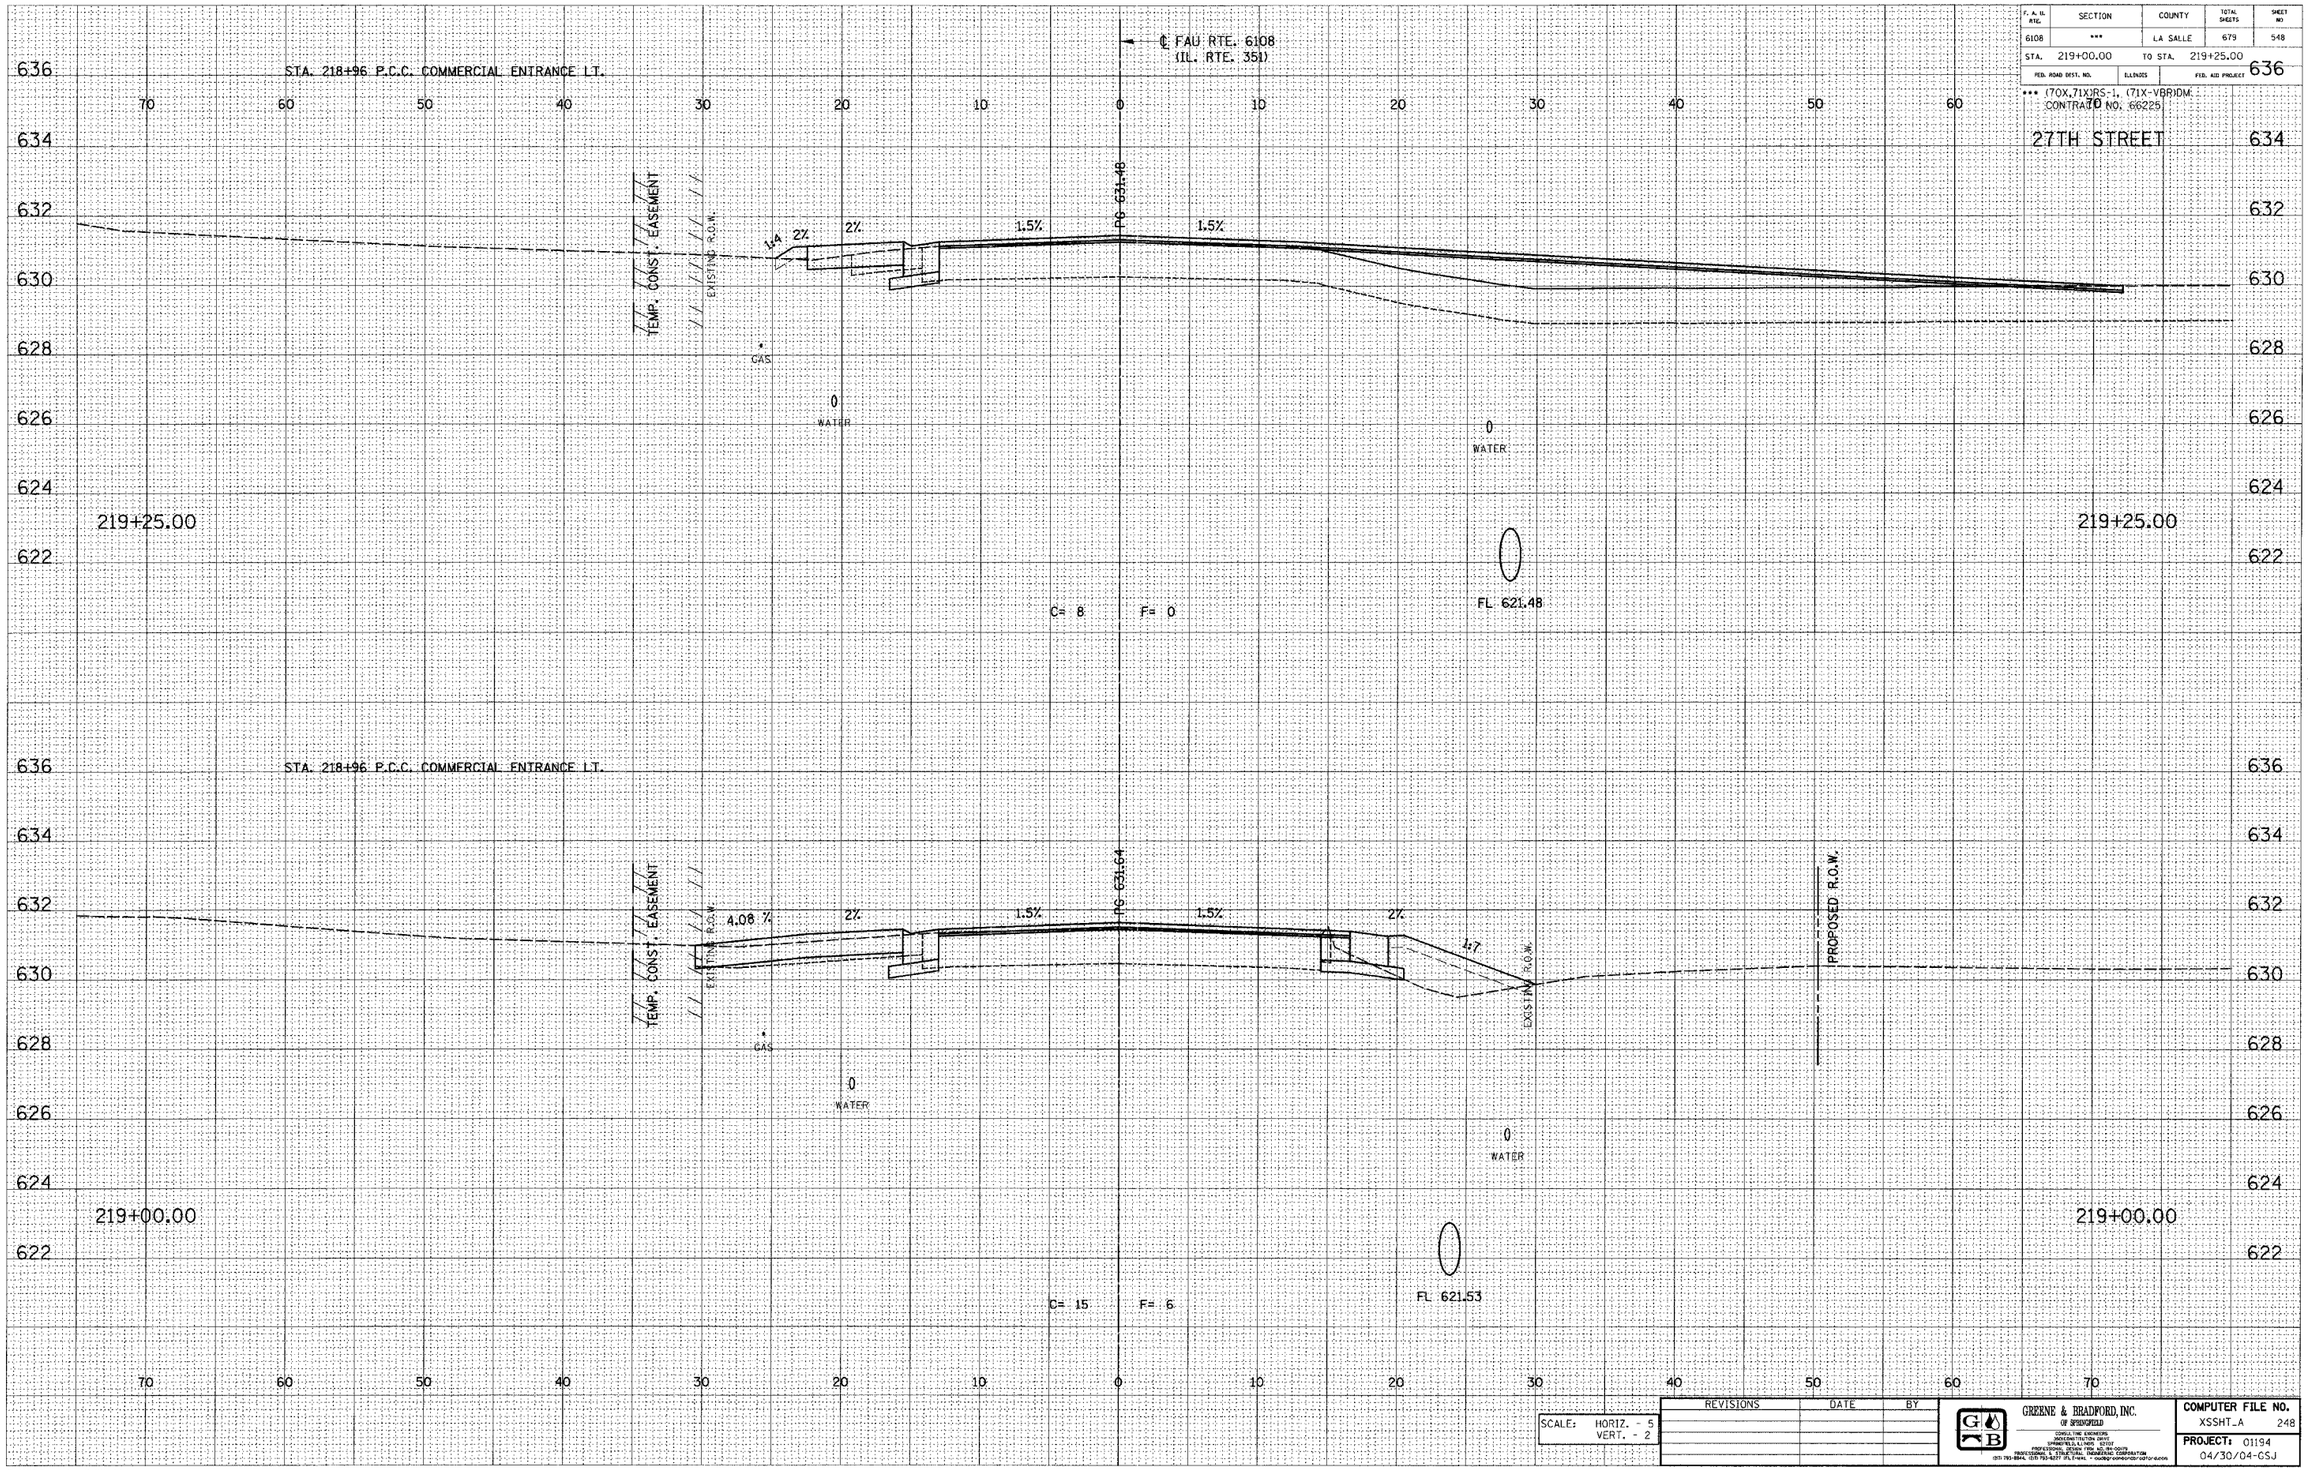

SCALE: HORIZ. - 5
VERT. - 2

REVISIONS	DATE	BY

GREENE & BRADFORD, INC.
OF SPRINGFIELD
CONSULTING ENGINEERS
2400 CONSTITUTION DRIVE
SPRINGFIELD, ILLINOIS 62707
PROFESSIONAL DESIGN FIRM 184.001079
PUBLIC, UTILITY, INDUSTRIAL, COMMERCIAL CORPORATION
(217) 793-8944, (217) 793-8277 (FAX) e-mail: • postmaster@greenebradford.com

COMPUTER FILE NO.
XSSHT_A 248

PROJECT: 01194
04/30/04-GSJ

E-XSEC 1:1 8/25/98

FAU RTE. 6108 (IL. RTE. 351) LA SALLE CO.

\SOUTH PART\xssht_a14 'dw Apr 12/7/2005 3:54:40 PM User = gregj