DESIGN		
INT.	DATE	REASON

ORIGINAL SURVEY	FINAL SURVEY	DATE
NOTE BOOK		BY
NO.		
SURVEYED		
PLOTTED		
TITLE BLOCK AREAS		
AREAS CHECKED		

PLOTS & CHECKS			
INT.	DATE	NO.	REASON

ORIGINAL SURVEY	FINAL SURVEY	DATE
NOTE BOOK		BY
NO.		
SURVEYED		
PLOTTED		
TITLE BLOCK AREAS		
AREAS CHECKED		

CHECKS		
INT.	DATE	REASON

F. A. Rt.	SECTION	COUNTY	TOTAL SHEETS	SHEET NO
6108	***	LA SALLE	679	622
STA. 235+50.00		TO STA. x+2		
FED. ROAD DIST. NO.	ILLINOIS	FED. AID PROJECT		
*** (70X,71X)RS-1, (71X-VBR)DM				
CONTRACT NO. 66225				

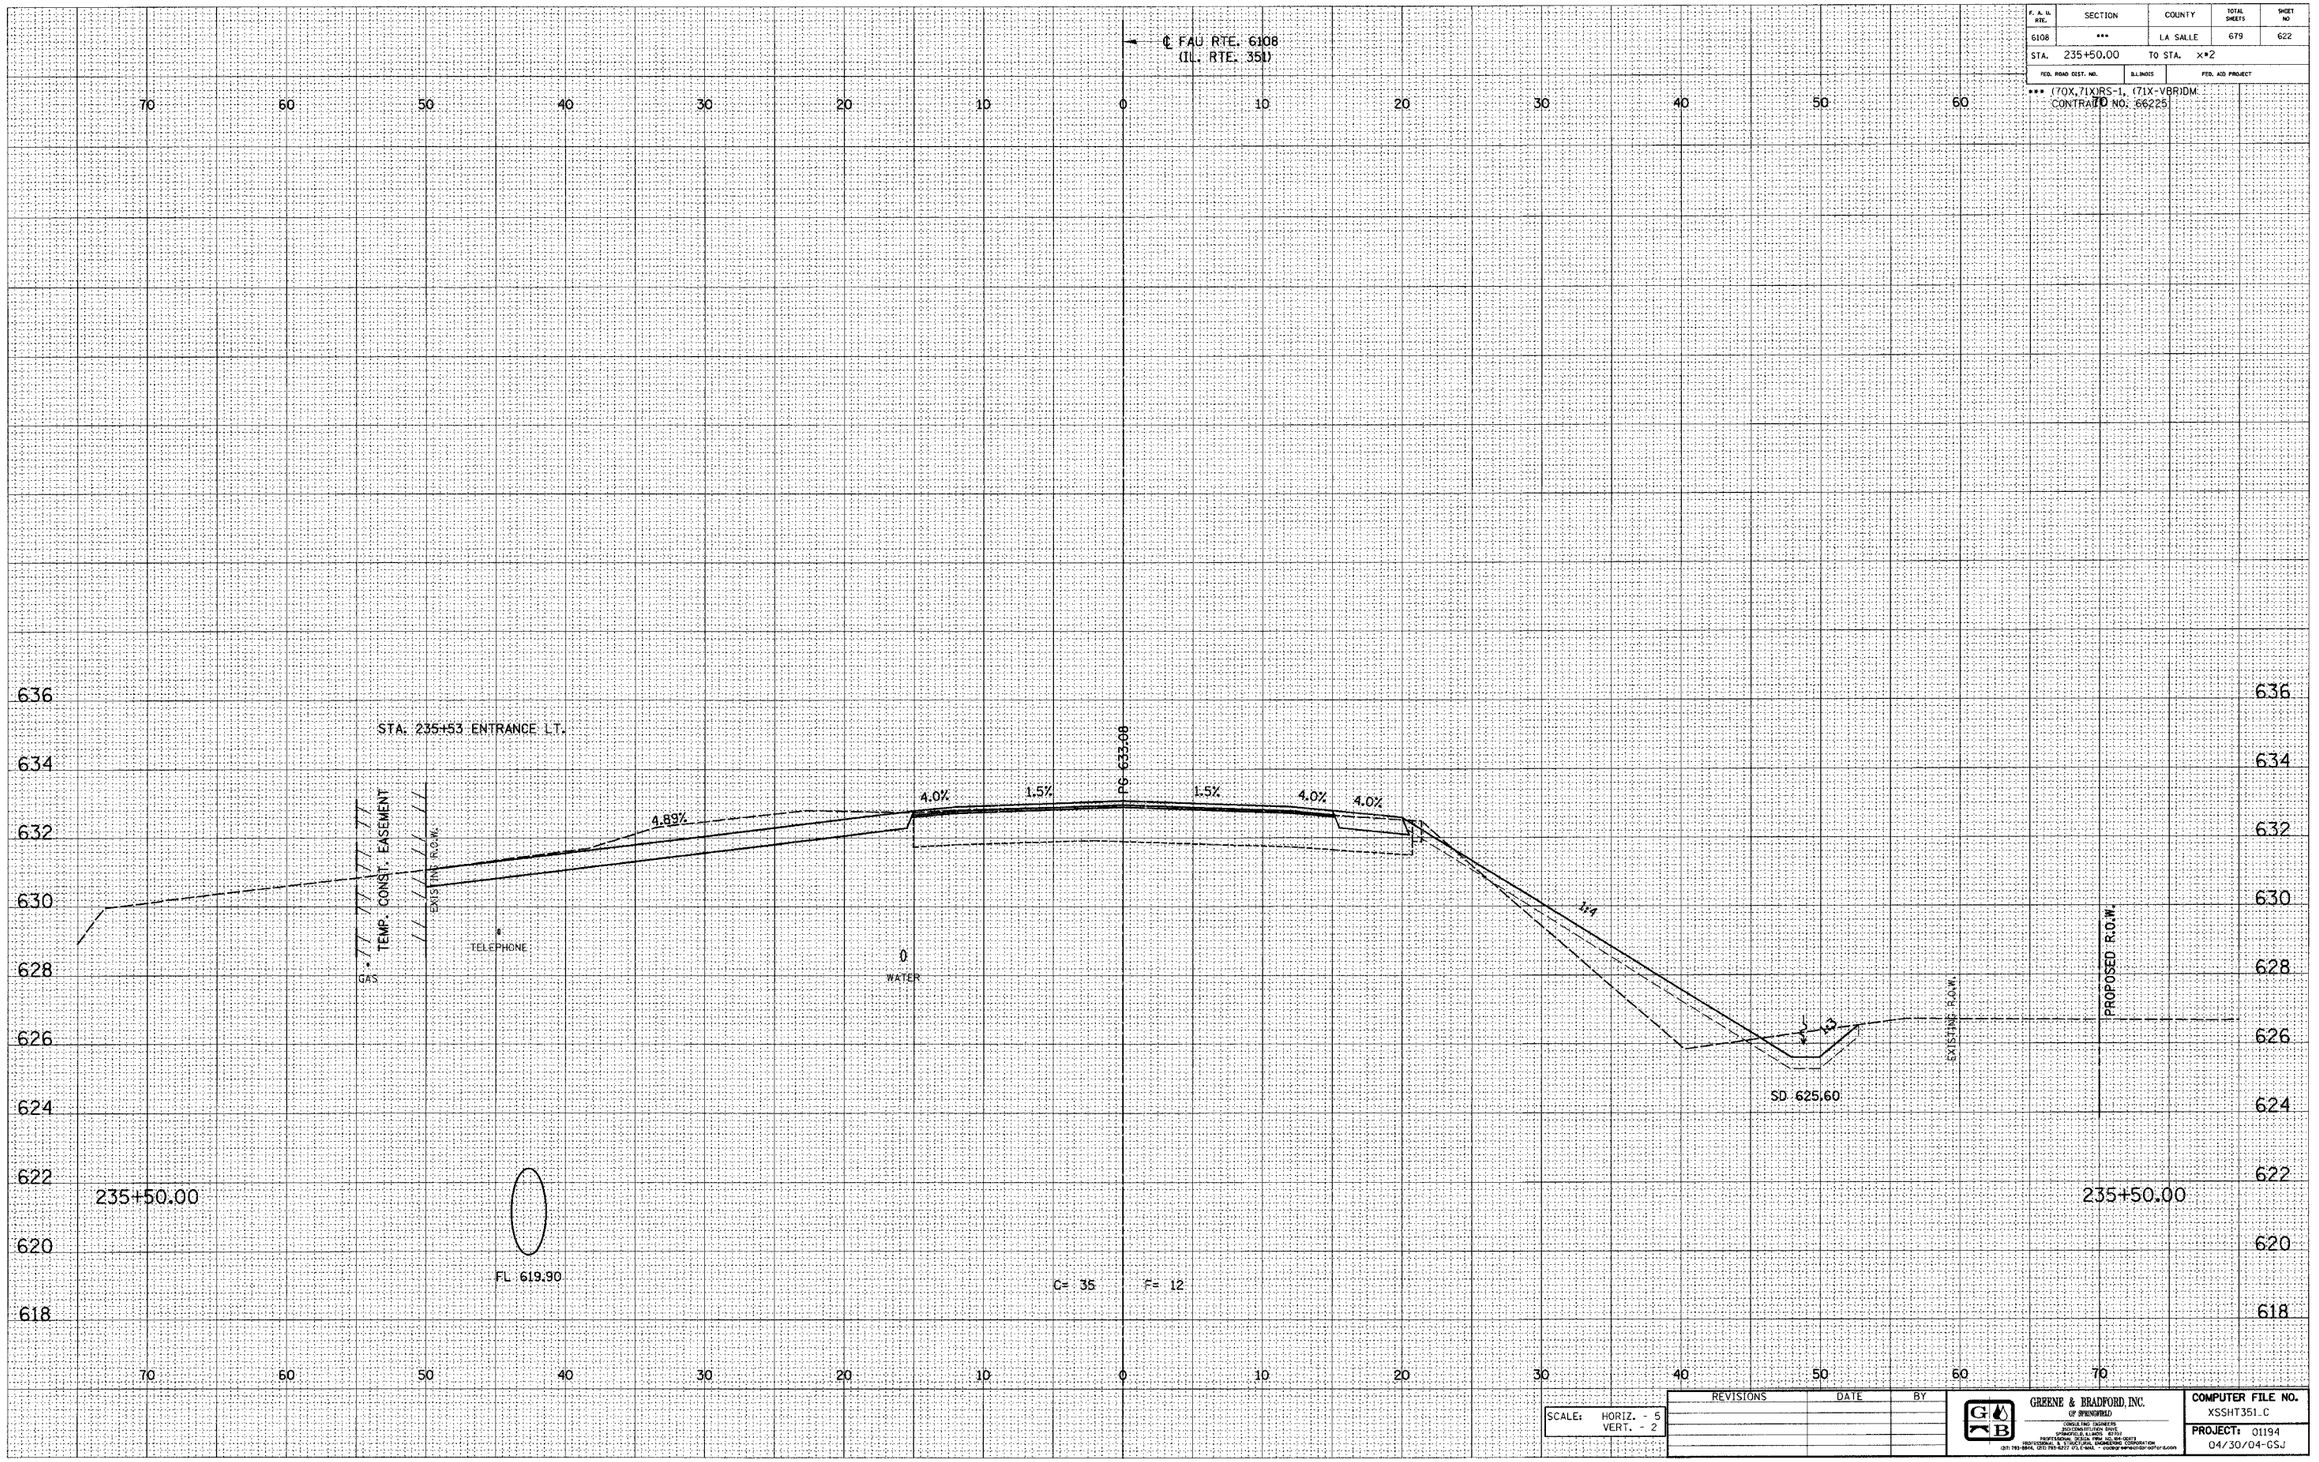

SCALE: HORIZ. - 5
VERT. - 2

REVISIONS	DATE	BY

GREENE & BRADFORD, INC.
OF SPRINGFIELD
CONSULTING ENGINEERS
INCORPORATED U.S. ROUTE 66
PROFESSIONAL & STRUCTURAL ENGINEERING CORPORATION
(217) 793-3814, (217) 793-3277 (FAX) E-MAIL: mail@greene-bradford.com

COMPUTER FILE NO.
XSSHT351.C
PROJECT: 01194
04/30/04-GSJ

E-XSEC 1:1 8/25/98

FAU RTE. 6108 (IL. RTE. 351) LA SALLE CO.

\south part\xsht351c.dgn 12/2/2004 8:01:30 PM User - greg