DESIGN		
INT.	DATE	REASON

FINAL SURVEY	NOTE BOOK	NO.	SURVEYED	PLOTTED	TEMPLATE	AREAS CHECKED	BY	DATE

PLOTS & CHECKS			
INT.	DATE	NO.	REASON

ORIGINAL SURVEY	NOTE BOOK	NO.	SURVEYED	PLOTTED	TEMPLATE	AREAS CHECKED	BY	DATE

CHECKS		
INT.	DATE	REASON

F. A. Rte.	SECTION	COUNTY	TOTAL SHEETS	SHEET NO
6108	***	LA SALLE	679	677
STA. 48+25.00		To STA. 48+50.00		
FED. ROAD DIST. NO.		ILLINOIS	FED. AID PROJECT	

*** (70X,71X)RS-1, (71X-VBR)DM
CONTRACT NO. 66225

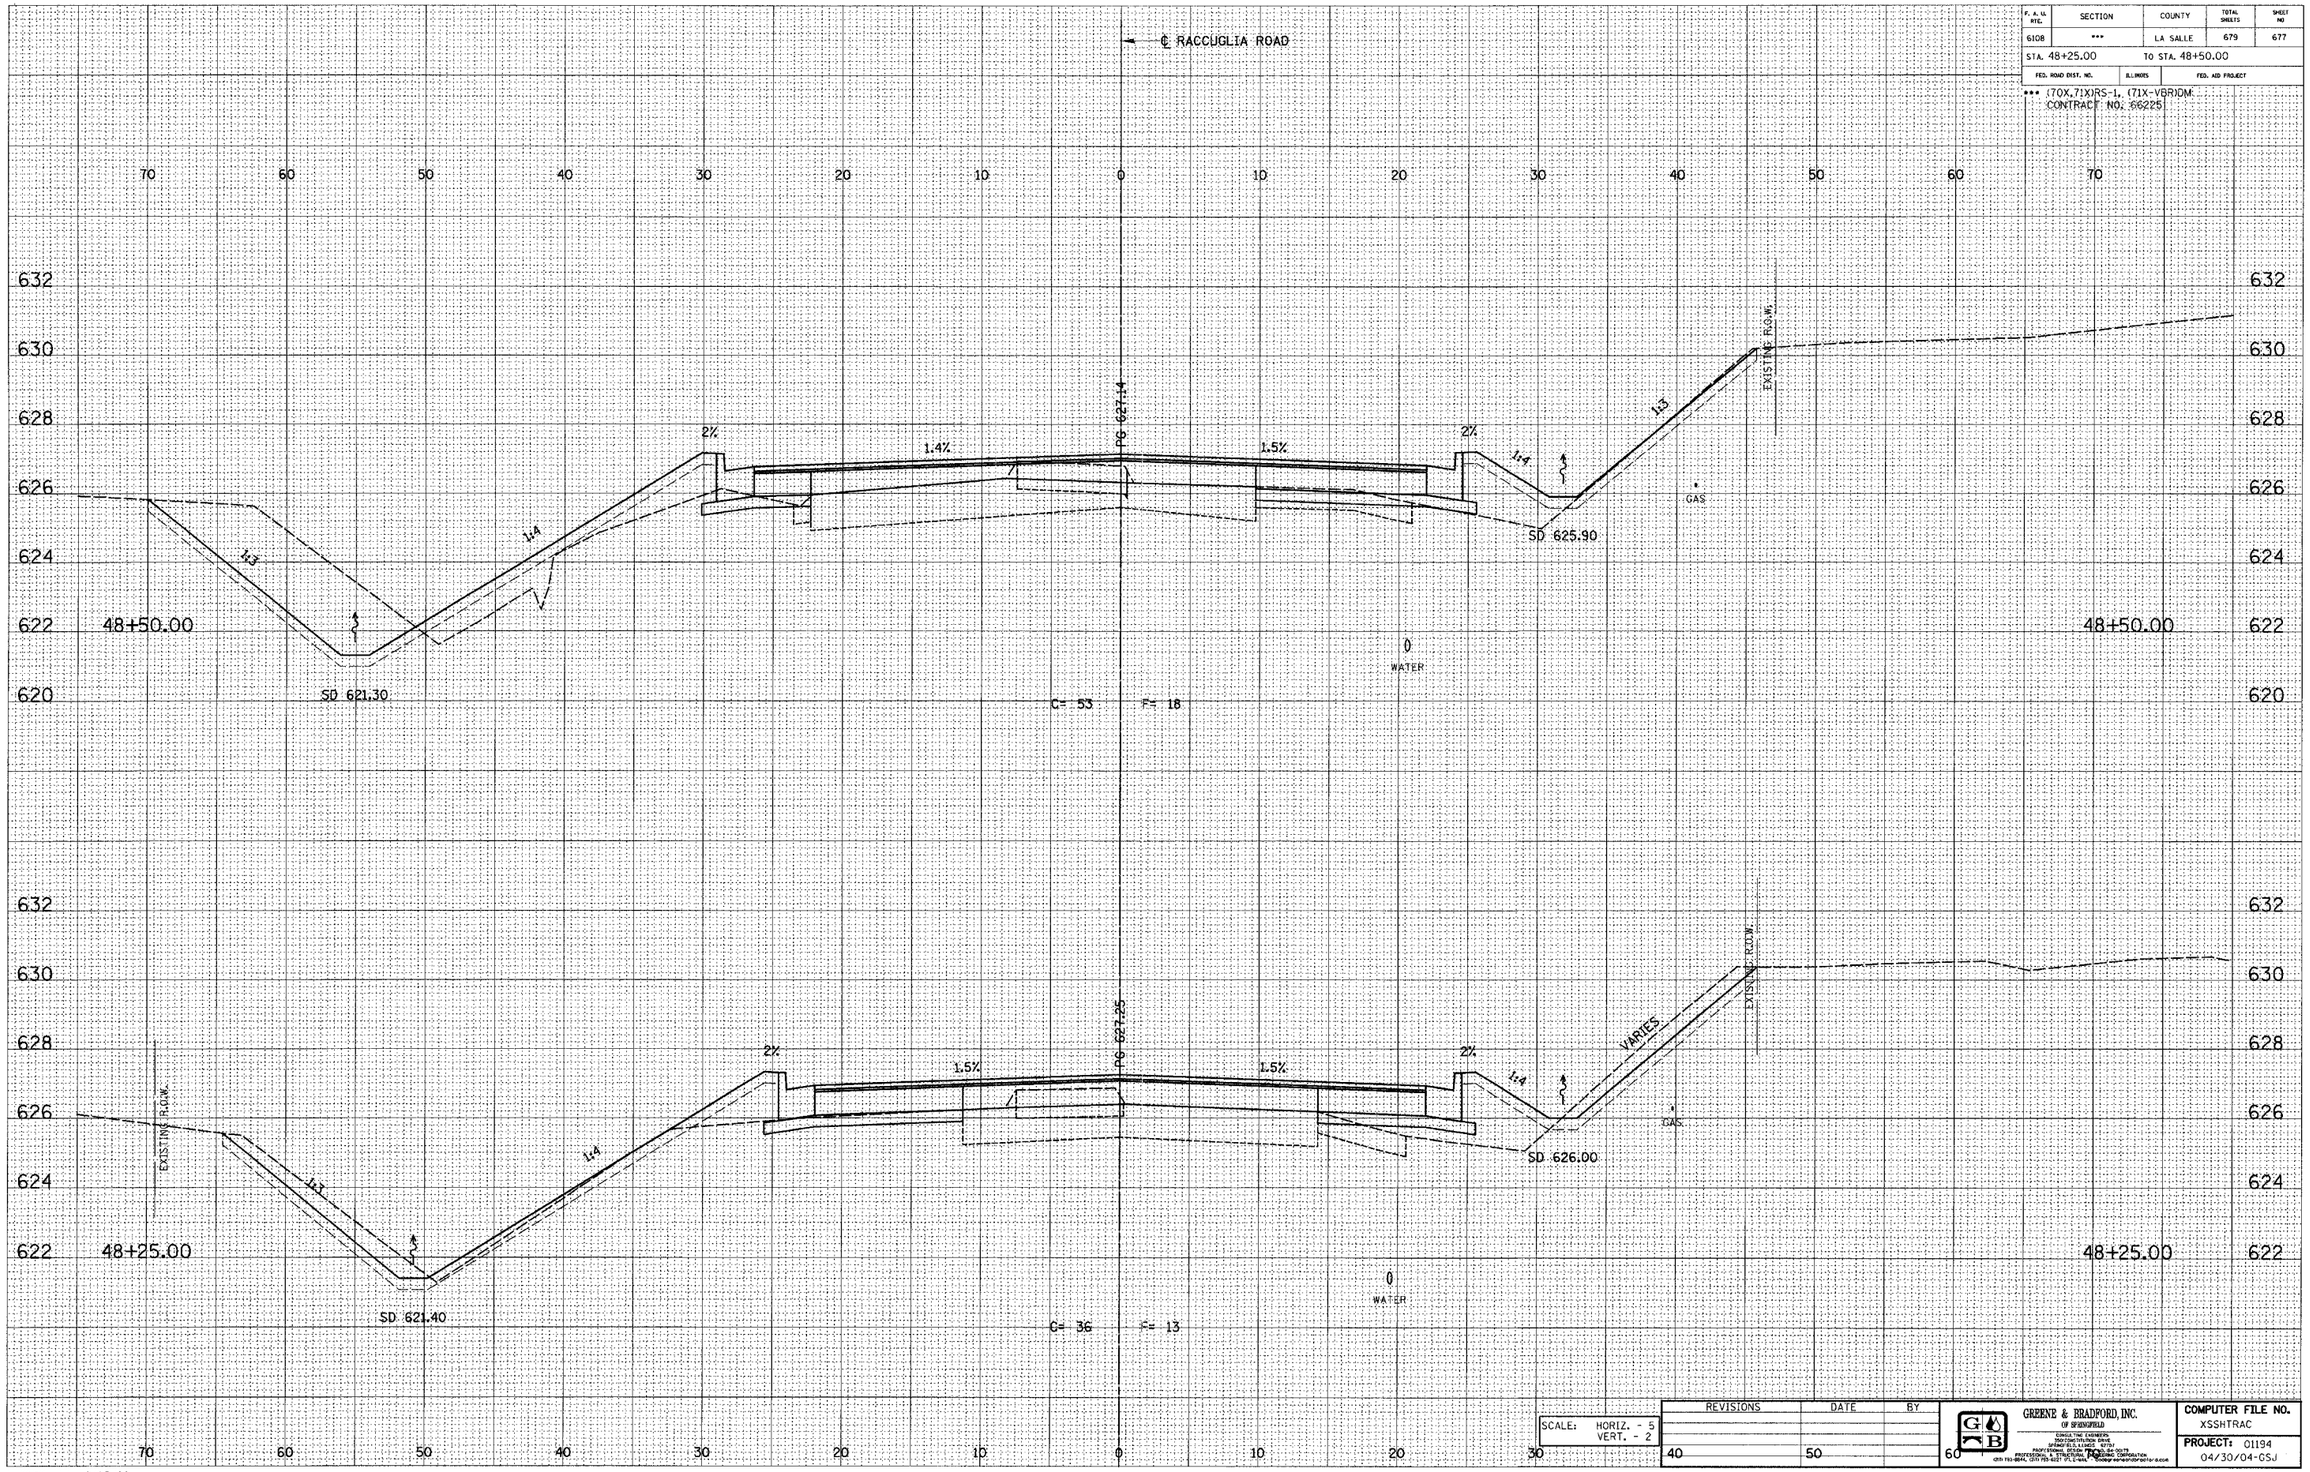

SCALE: HORIZ. - 5
VERT. - 2

REVISIONS	DATE	BY

GREENE & BRADFORD, INC.
OF SPRINGFIELD
CONSULTING ENGINEERS
TRANSPORTATION DIVISION
SPRINGFIELD, ILLINOIS
PROFESSIONAL & STRUCTURAL ENGINEERING CO-OPS
PROFESSIONAL & STRUCTURAL PLANNING CORPORATION

COMPUTER FILE NO.
XSSHTRAC

PROJECT: 01194
04/30/04-OSJ

E-XSEC 1:1 8/25/98

RACCUGLIA ROAD - LA SALLE CO.

\part_f\roadfr part\xssshtrac.dgn 12/2/2004 8:01:12 PM User = jreej