F.A.P. RTE.	SECTION	COUNTY	TOTAL SHEETS	SHEET NO.
800	28X-N	CHAMPAIGN	12	7

CONTRACT NO. 70438

TRAFFIC SIGNAL MODERNIZATION
FAP 800 (U.S. 45)
&
I-74 WESTBOUND RAMPS

1"=20'

0' 5' 10' 15' 20' 40' 60'

SIGNAL LAYOUT

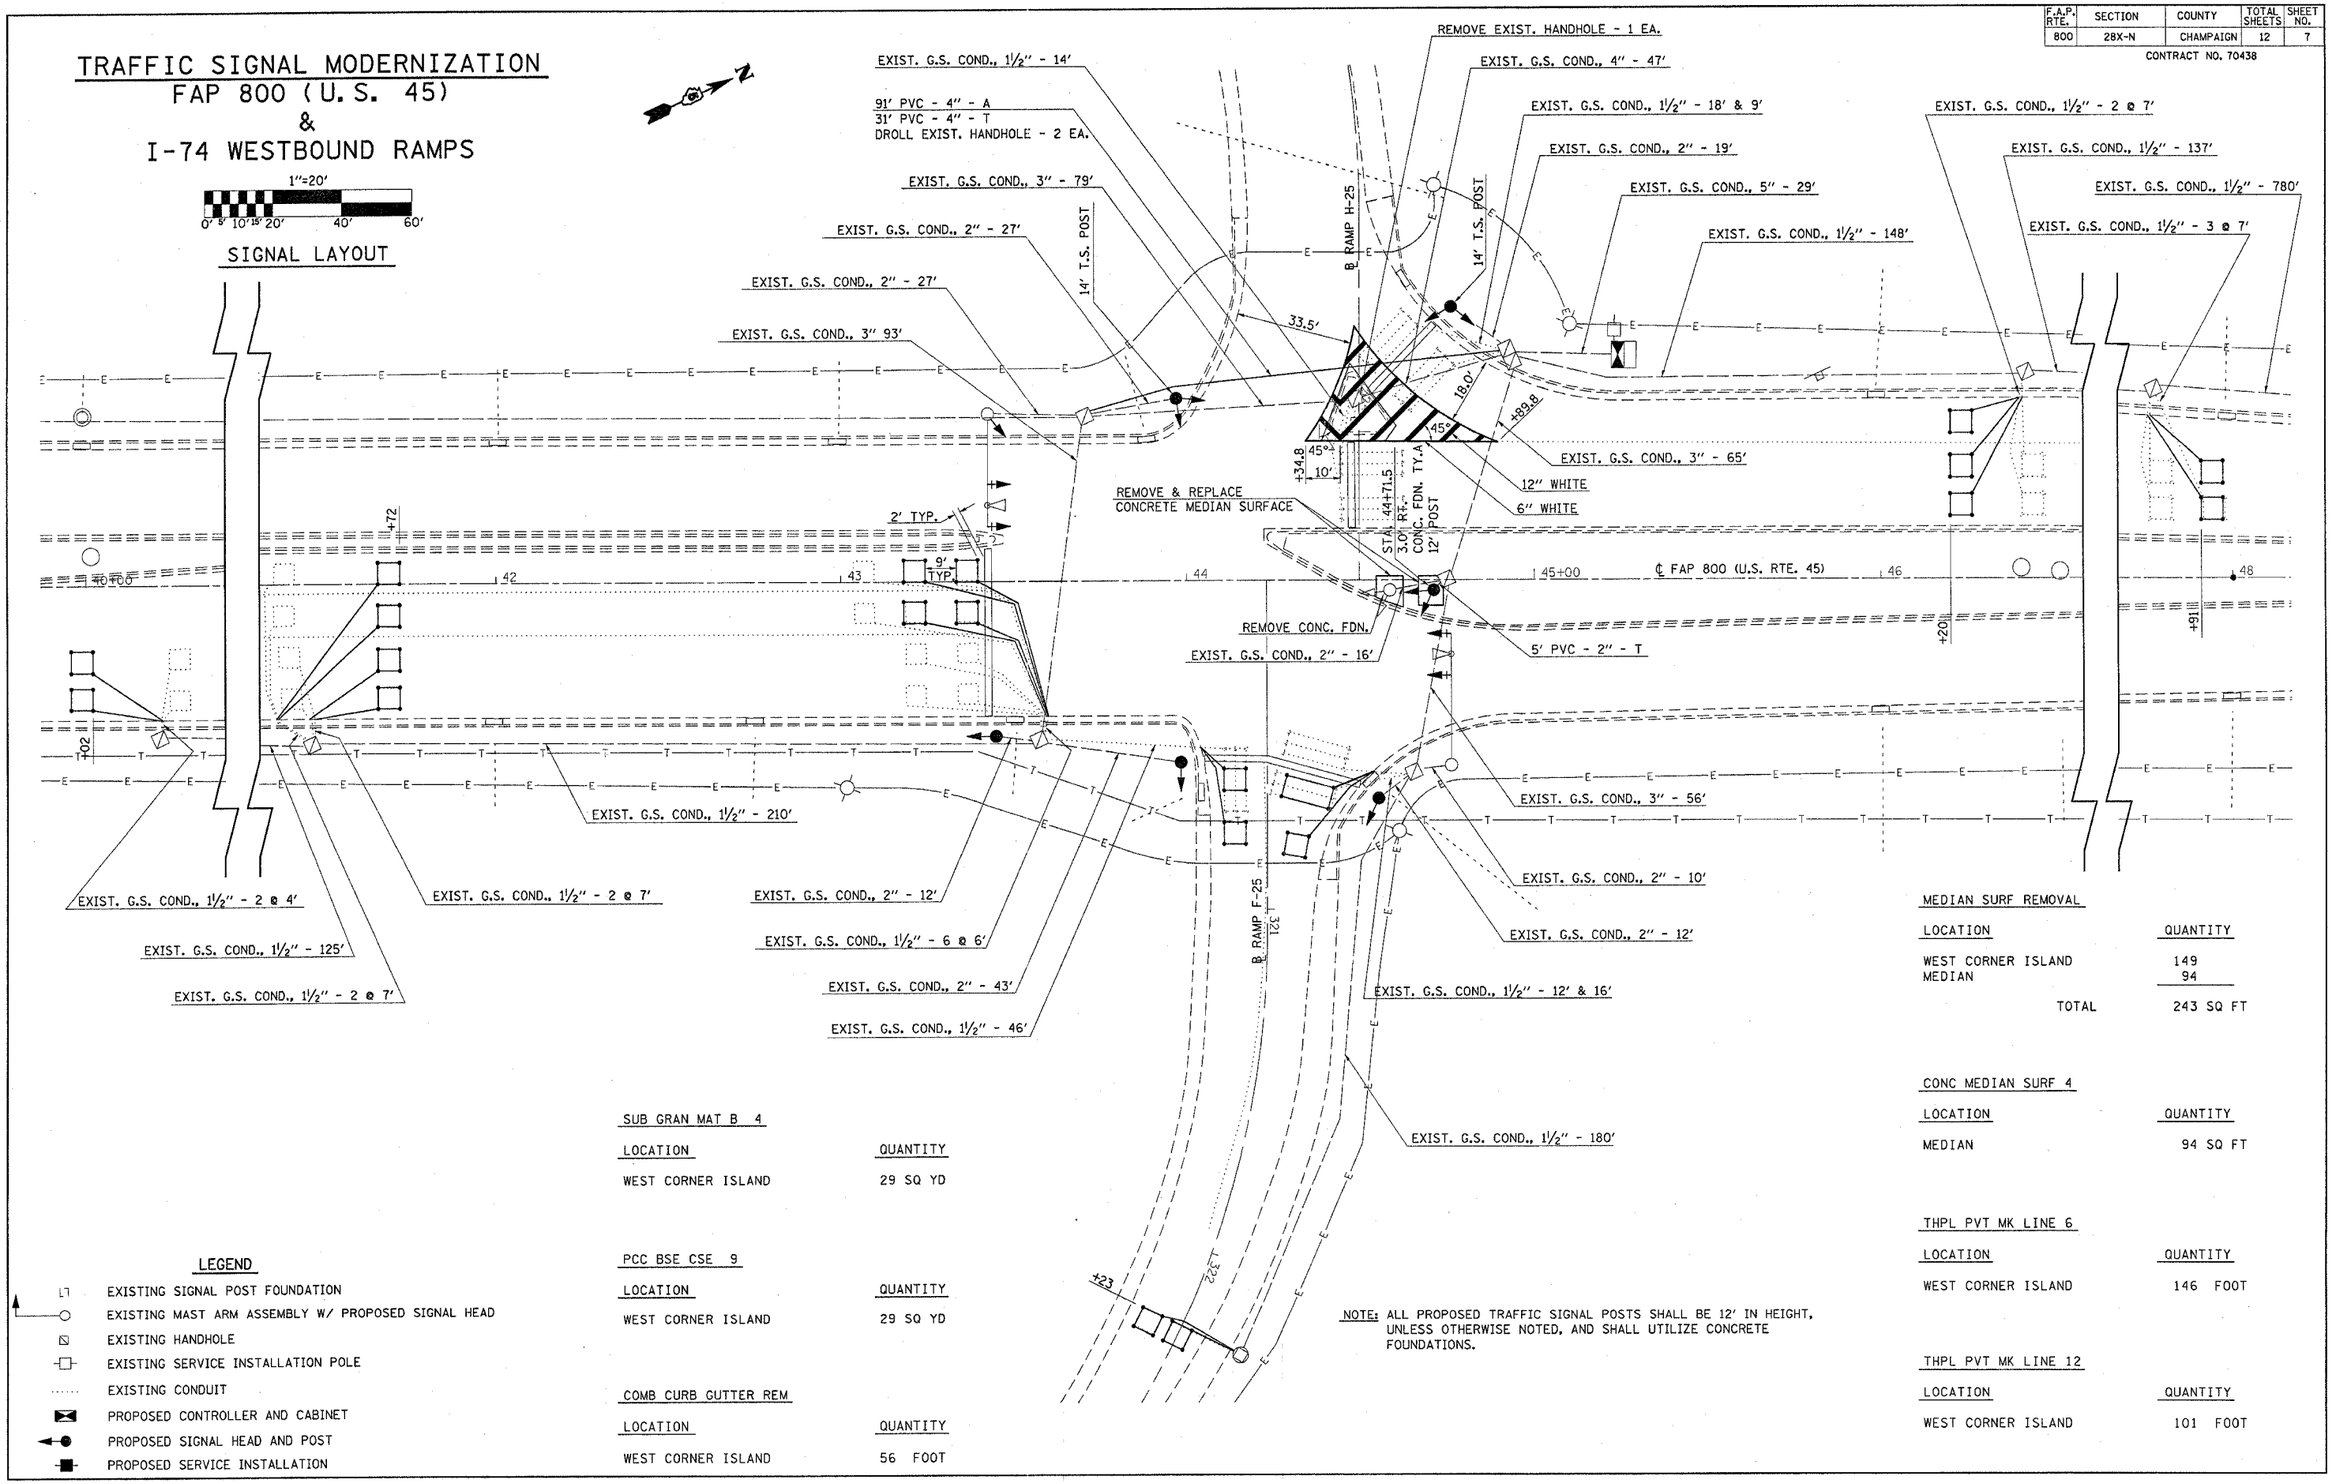

NOTE: ALL PROPOSED TRAFFIC SIGNAL POSTS SHALL BE 12' IN HEIGHT, UNLESS OTHERWISE NOTED, AND SHALL UTILIZE CONCRETE FOUNDATIONS.

MEDIAN SURF REMOVAL

LOCATION	QUANTITY
WEST CORNER ISLAND	149
MEDIAN	94
TOTAL	243 SQ FT

CONC MEDIAN SURF 4

LOCATION	QUANTITY
MEDIAN	94 SQ FT

THPL PVT MK LINE 6

LOCATION	QUANTITY
WEST CORNER ISLAND	146 FOOT

THPL PVT MK LINE 12

LOCATION	QUANTITY
WEST CORNER ISLAND	101 FOOT

SUB GRAN MAT B 4

LOCATION	QUANTITY
WEST CORNER ISLAND	29 SQ YD

PCC BSE CSE 9

LOCATION	QUANTITY
WEST CORNER ISLAND	29 SQ YD

COMB CURB GUTTER REM

LOCATION	QUANTITY
WEST CORNER ISLAND	56 FOOT

LEGEND

- EXISTING SIGNAL POST FOUNDATION
- EXISTING MAST ARM ASSEMBLY W/ PROPOSED SIGNAL HEAD
- EXISTING HANDHOLE
- EXISTING SERVICE INSTALLATION POLE
- EXISTING CONDUIT
- PROPOSED CONTROLLER AND CABINET
- PROPOSED SIGNAL HEAD AND POST
- PROPOSED SERVICE INSTALLATION