FAP ROUTE	SECTION	COUNTY	TOTAL SHEETS	SHEET NO
586	60R-2,37R-1	MADISON	502	52
STA. 536+00		TO STA. 542+00		
CONTRACT NO: 76301				

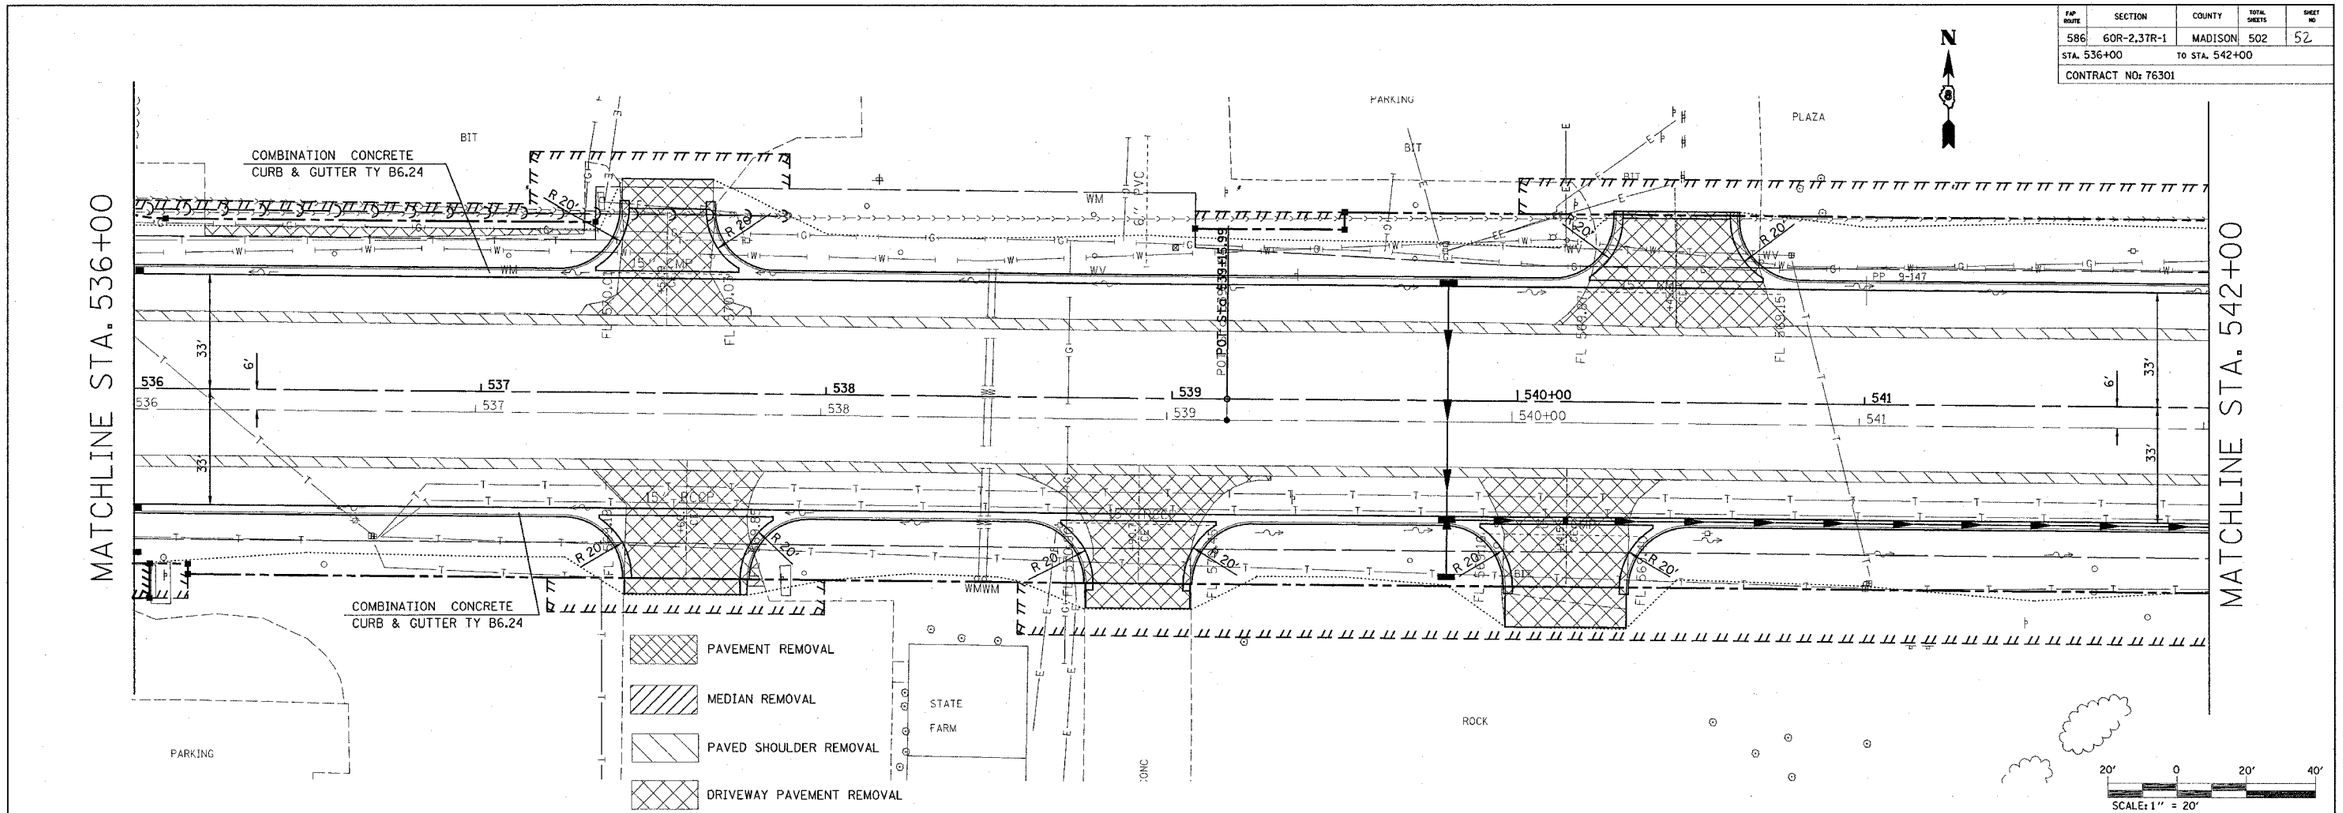

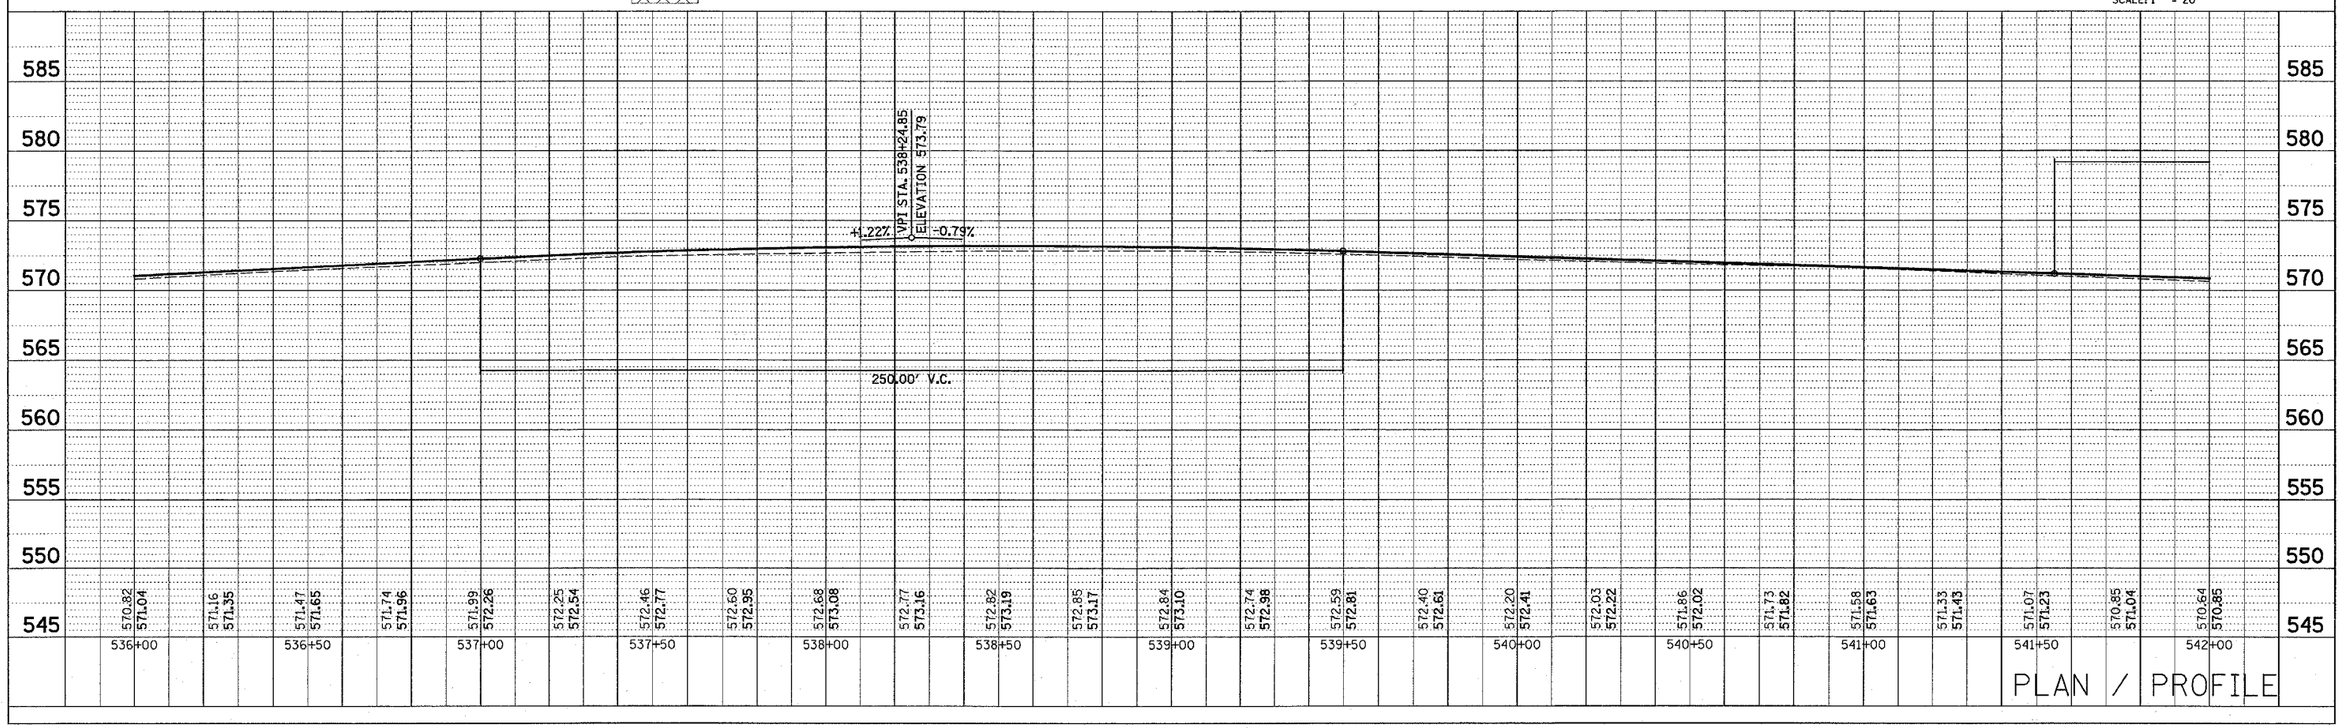

PLOT DATE: Friday July 02, 2004 @ 8:10:50 AM