FAP ROUTE	SECTION	COUNTY	TOTAL SHEETS	SHEET NO
586	60R-2, 37R-1	MADISON	502	80
STA. 680+00		TO STA. 686+00		
CONTRACT NO.: 76301				

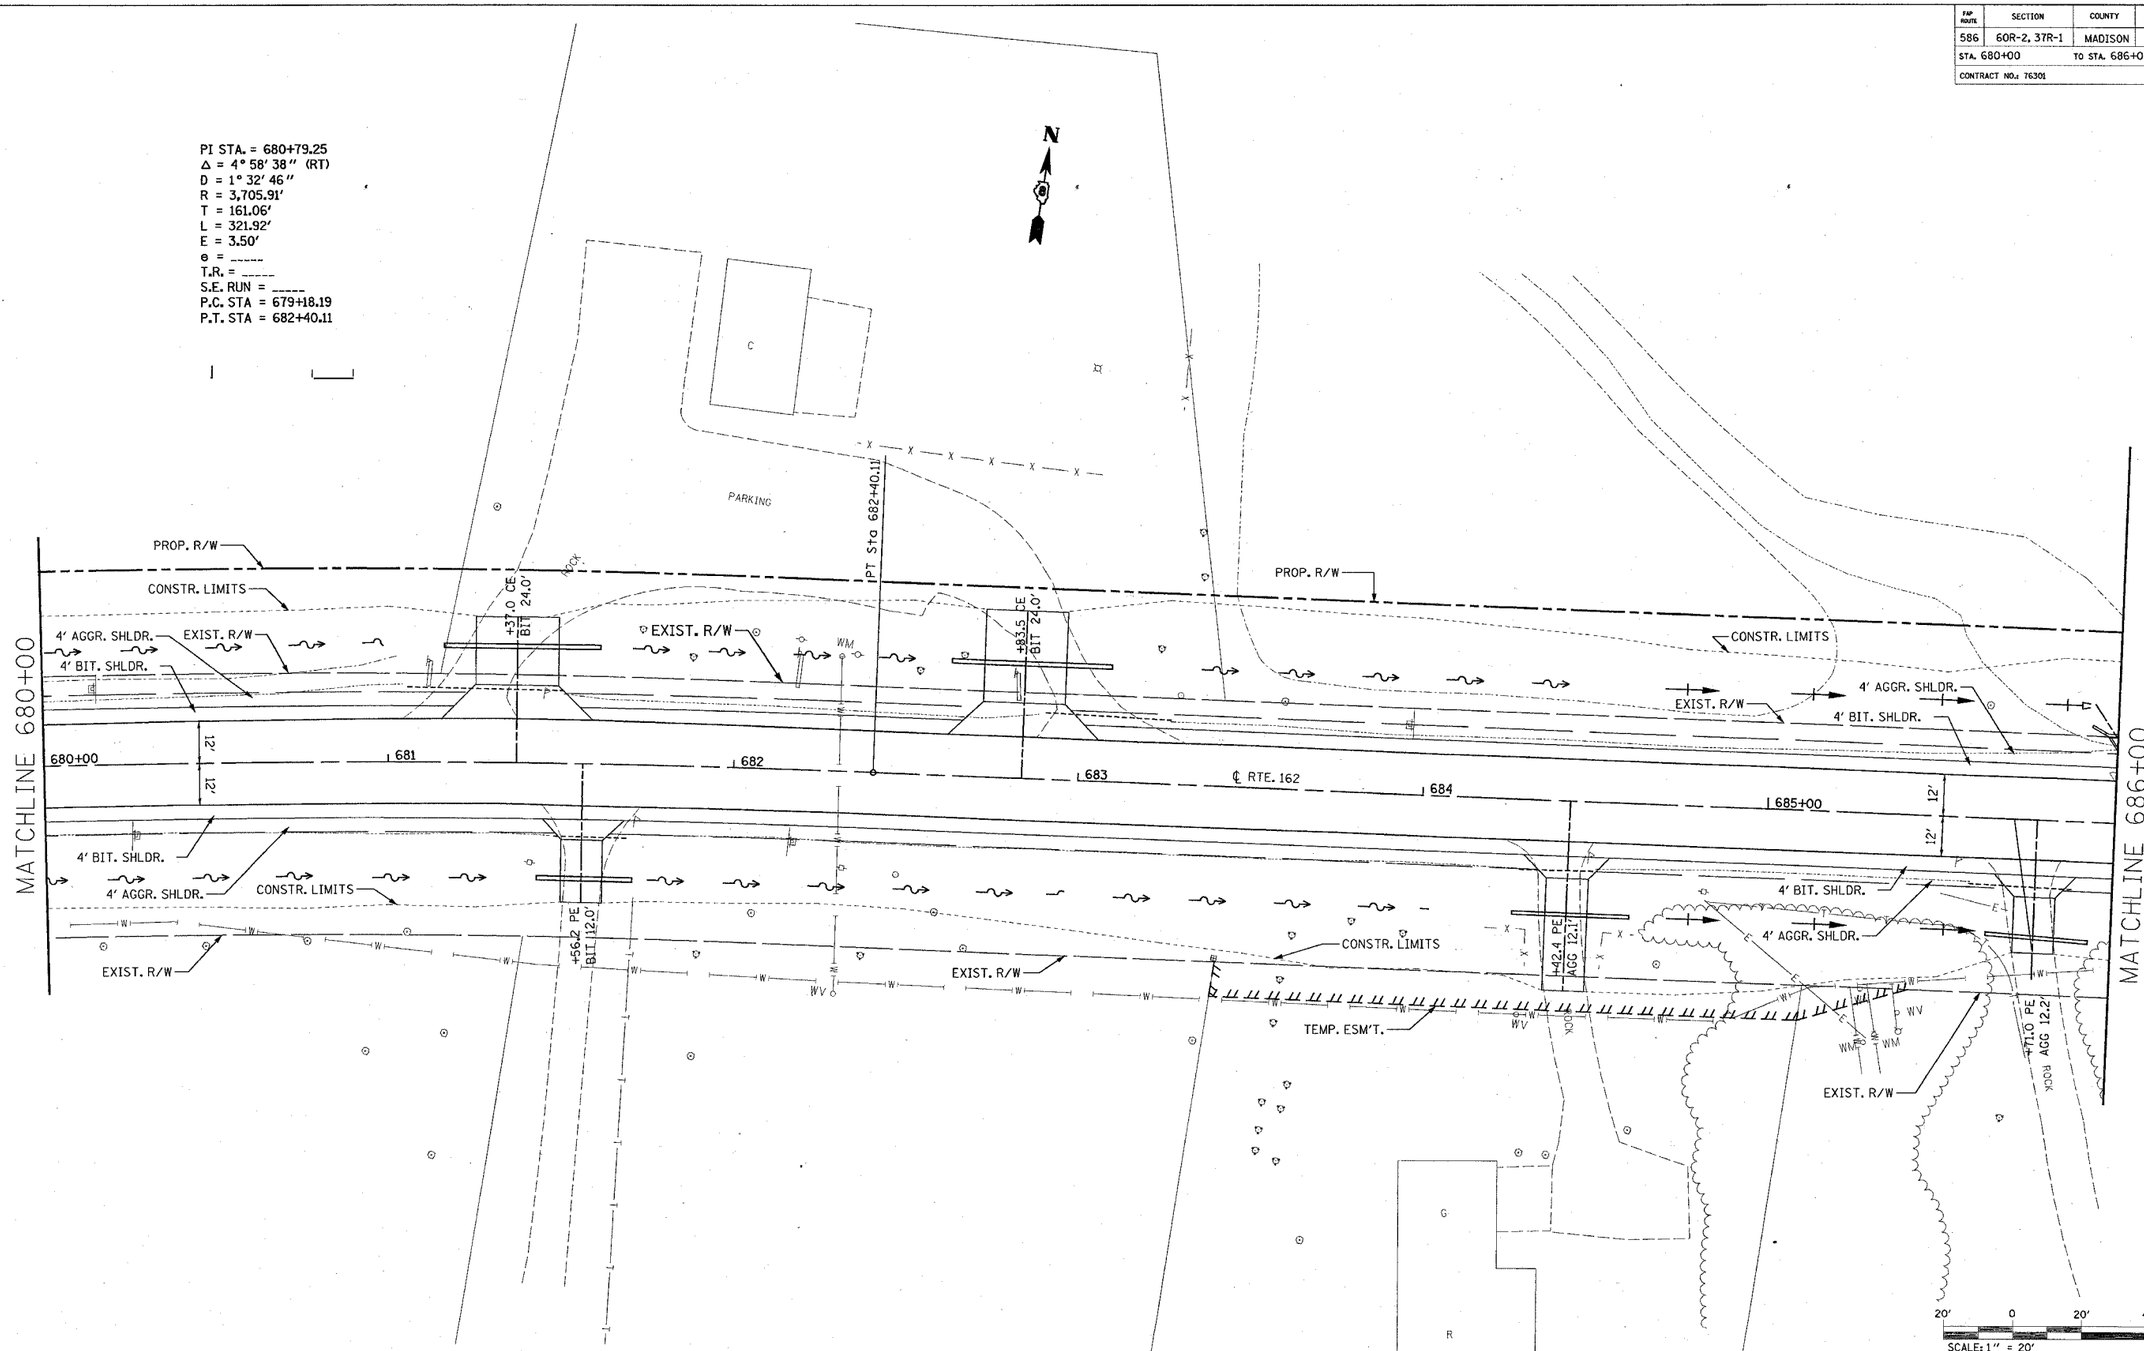

REVISIONS	
NAME	DATE

ILLINOIS DEPARTMENT OF TRANSPORTATION

PLAN VIEW

FAP 586
SECTION 60R-2, 37R-1
MADISON COUNTY

DRAWN BY:

PLOT DATE: Thursday July 01, 2004 @ 2:04:44 PM

PLAN | SURVEYED | PLOTTED | ALIGNMENT CHECKED | RT. OF WAY CHECKED | CADD FILE NAME | NOTE BOOK NO. | BY | DATE

7/1/2004
Thursday July 01, 2004 @ 2:04:44 PM
c:\projects\ed16999a\plan\pln048a.dgn LV:1-63
C:\projects\ref\topo005b.dgn LV:4-6,8,12,14-15,17,22,23,27-29,37-40,44,46-48,50-53,57-59
c:\projects\ed16999a\plan\236ch2Blue.ref LV:2,4-6,8,12,14-15,17,20,22,24-29,35,37-40,42,44,46-48,50-53,57-59
C:\projects\ref\rfile013a.dgn LV:2,4-6,8,12,14-15,17,20,22,24-25,27-29,35,37-40,42,44,46-48,50-53,57-59