FAP ROUTE	SECTION	COUNTY	TOTAL SHEETS	SHEET NO
586	60R-2,37R-1	MADISON	502	90
STA. 512+00		TO STA. 518+00		
CONTRACT NO. 76301				

MATCHLINE STA. 512+00

MATCHLINE STA. 518+00

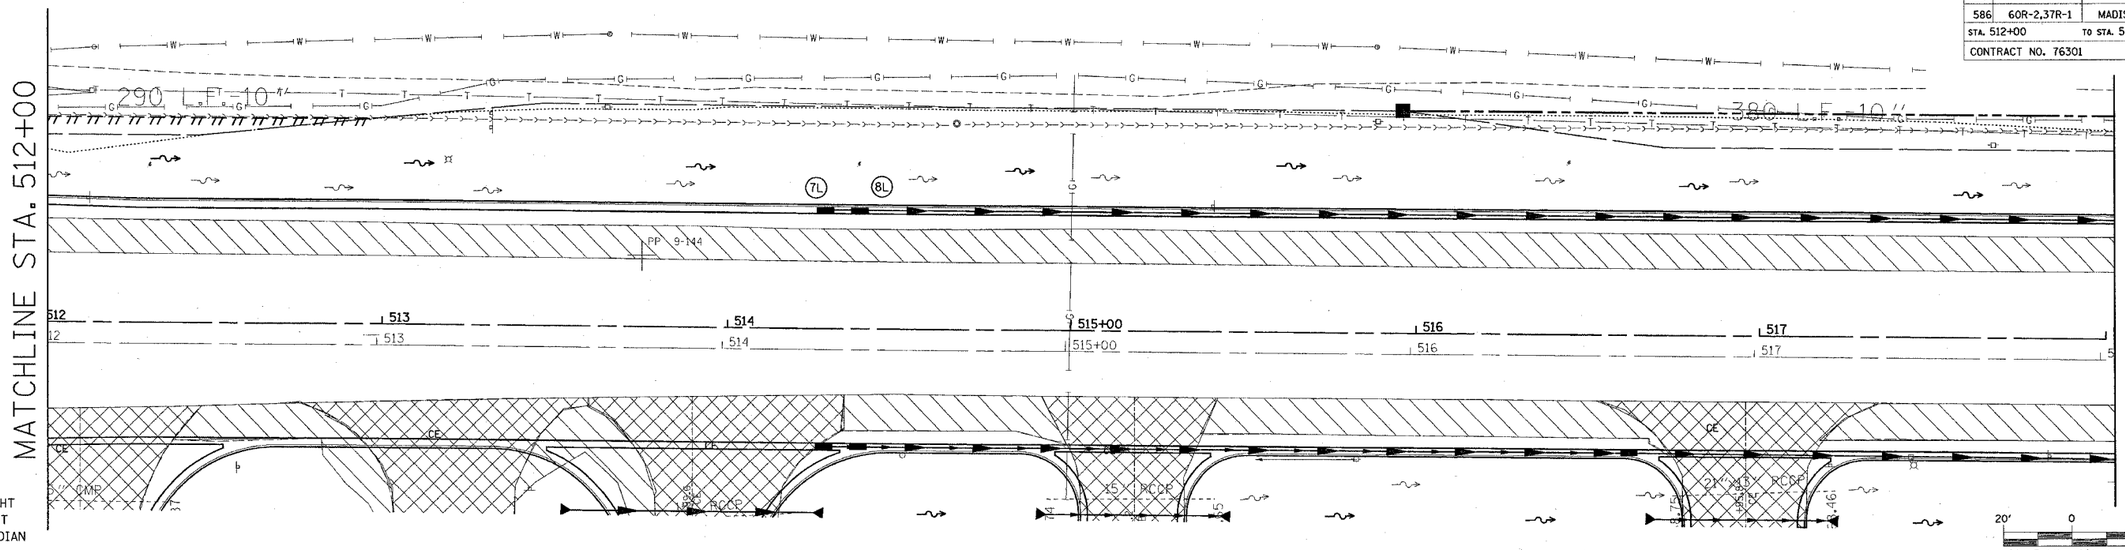

R = RIGHT
L = LEFT
M = MEDIAN

PROPOSED DITCH PROFILE - LEFT

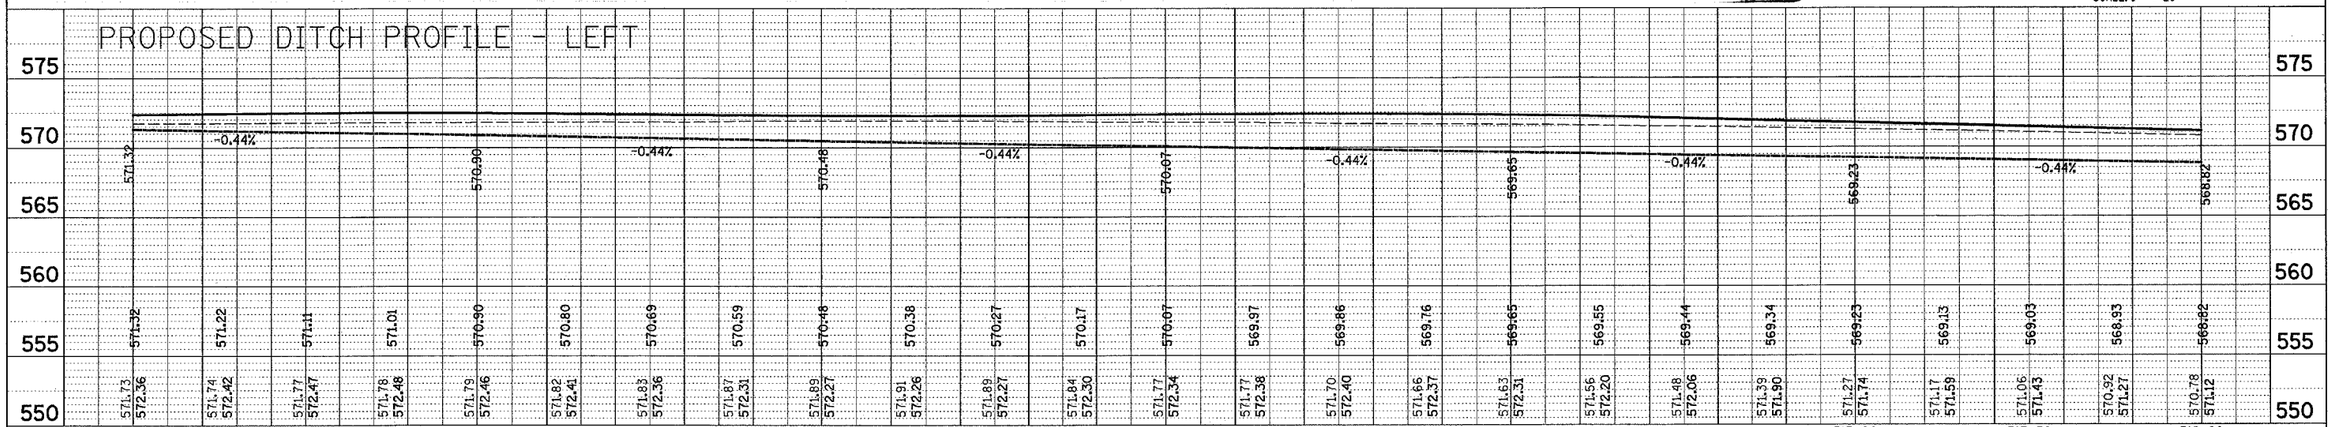

PROPOSED STORM SEWER PROFILE - LEFT

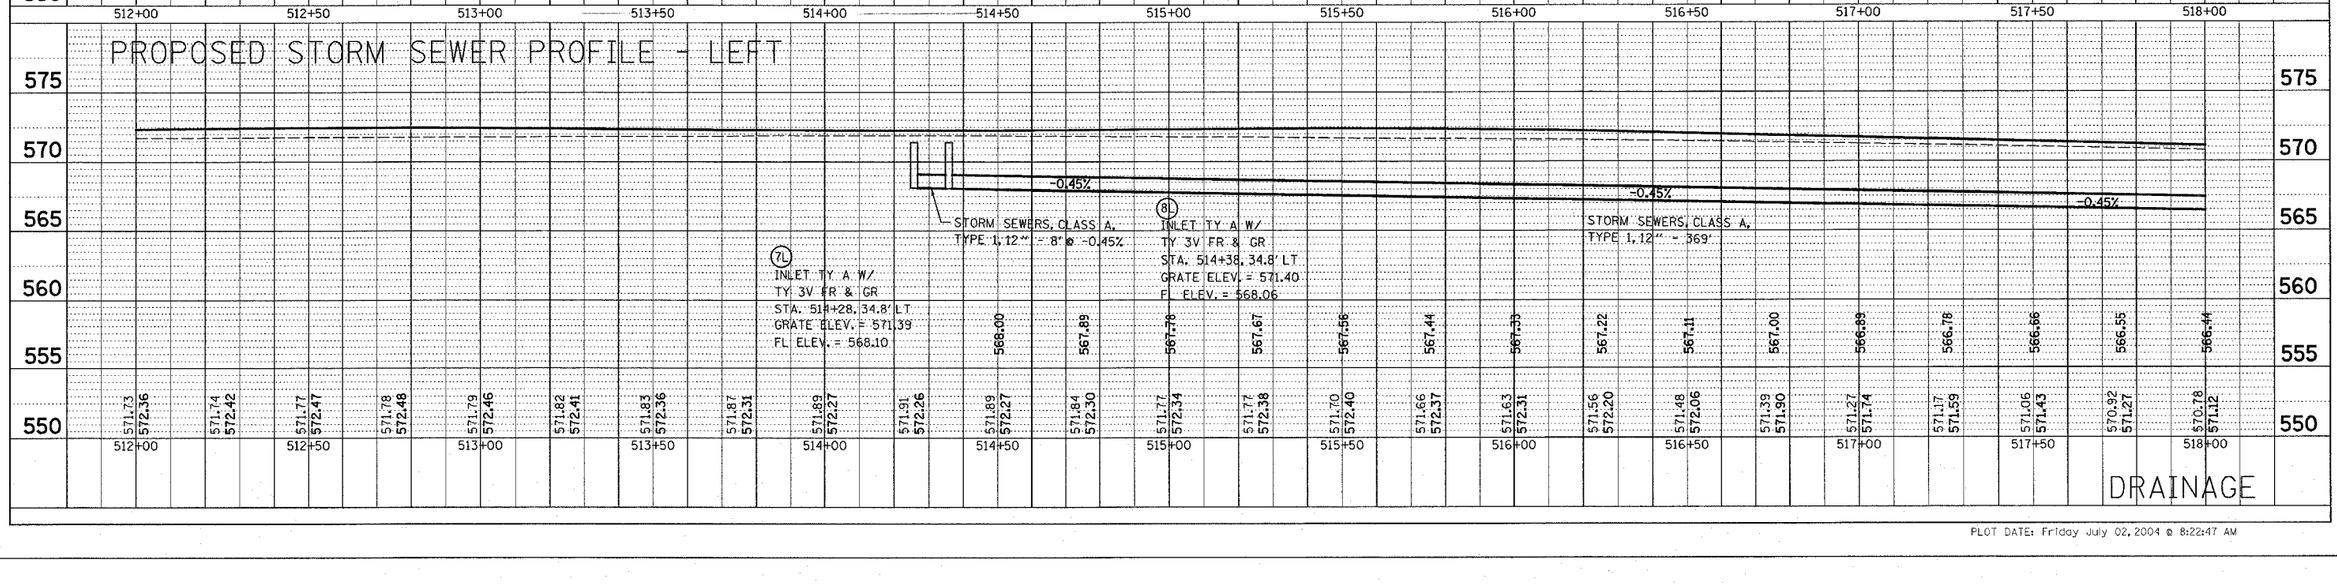

DRAINAGE

PLOT DATE: Friday July 02, 2004 @ 8:22:47 AM

PLAN	SURVEYED	BY	DATE
	PLOTTED		
NOTE BOOK	AUTOMAT. CHECKED		
NO.	AUTOMAT. CHECKED		
	CADD FILE NAME		

PROFILE	SURVEYED	BY	DATE
	PLOTTED		
NOTE BOOK	AUTOMAT. CHECKED		
NO.	AUTOMAT. CHECKED		
	STRUCTURE NOTATNS CHKD		

7/2/2004
Friday July 02, 2004 @ 8:22:47 AM
c:\projects\ref\586dr01.dgn LV1-54,56-63
c:\projects\ref\topo586.dgn LV1-63
c:\projects\ref\586dr02.dgn LV1-11,20-24,26,28-29,32-47,58-62,54,56-58
c:\projects\ref\ut182.dgn LV1-63
c:\projects\ref\586dr03.dgn LV1-55,57-62
c:\projects\ref\586dr04.dgn LV1-2,4,24,42,44,46,48
c:\projects\ref\offlevels.dgn