FAP ROUTE	SECTION	COUNTY	TOTAL SHEETS	SHEET NO
586	60R-2,3TR-1	MADISON	502	99
STA. 548+00	TO STA. 554+00			
CONTRACT NO. 76301				

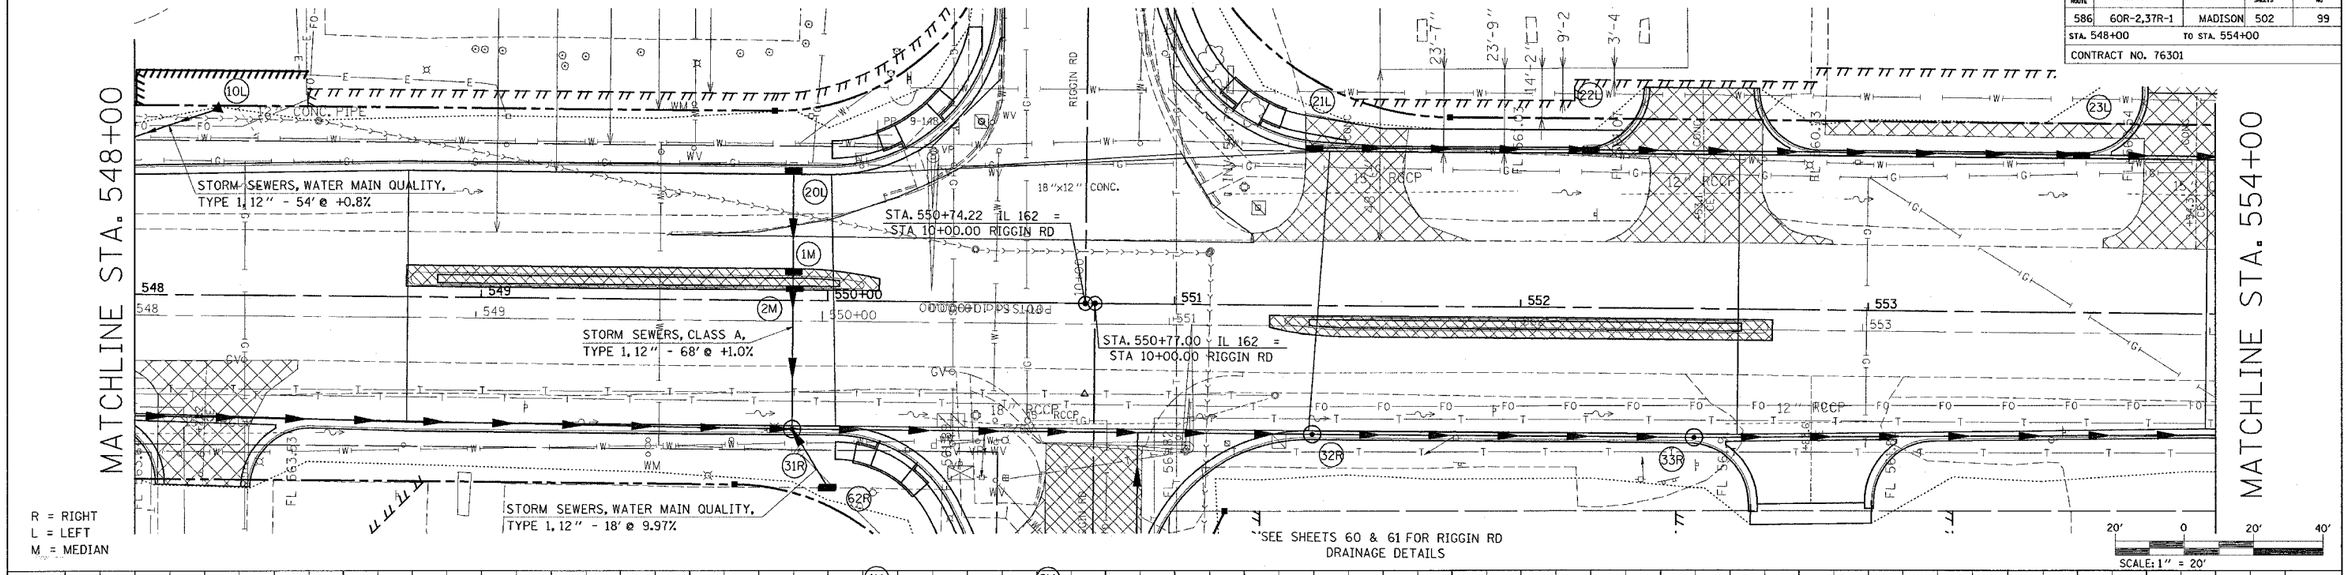

PROPOSED STORM SEWER PROFILE - LEFT

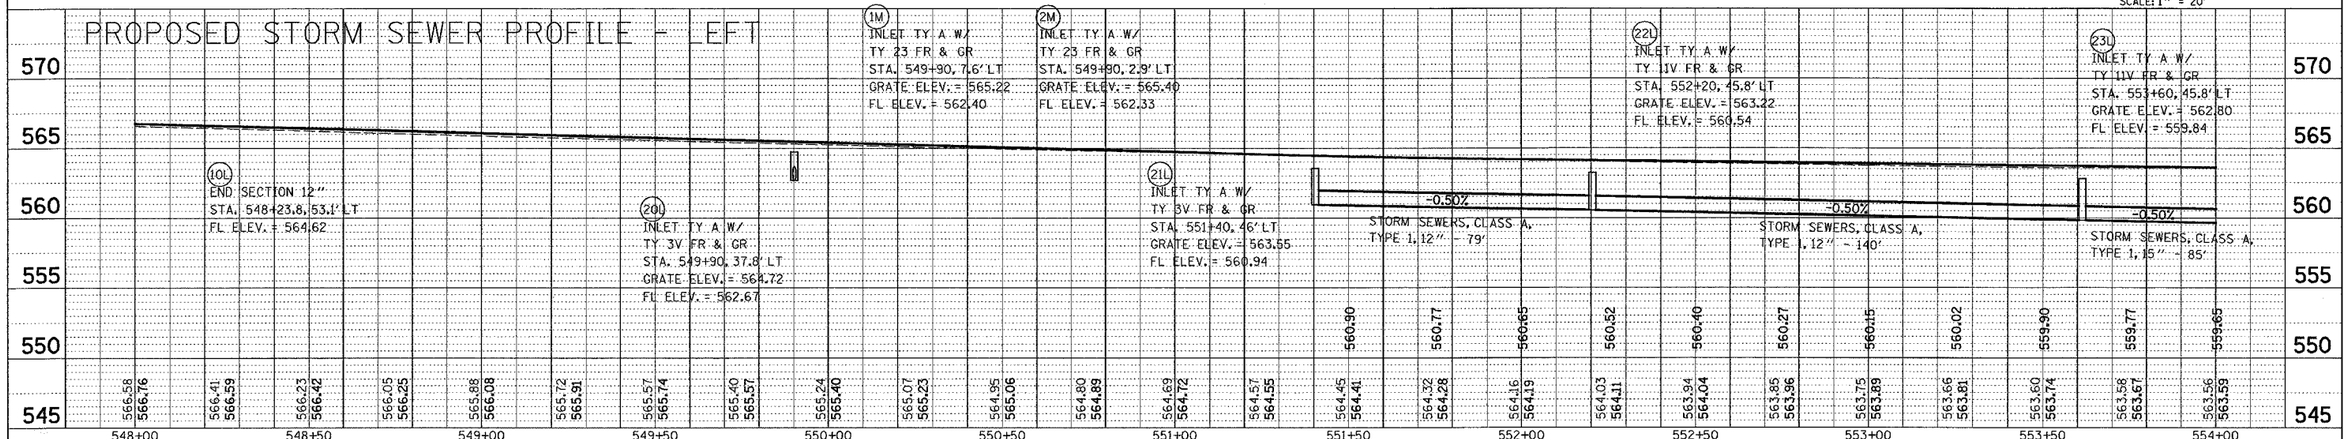

PROPOSED STORM SEWER PROFILE - RIGHT

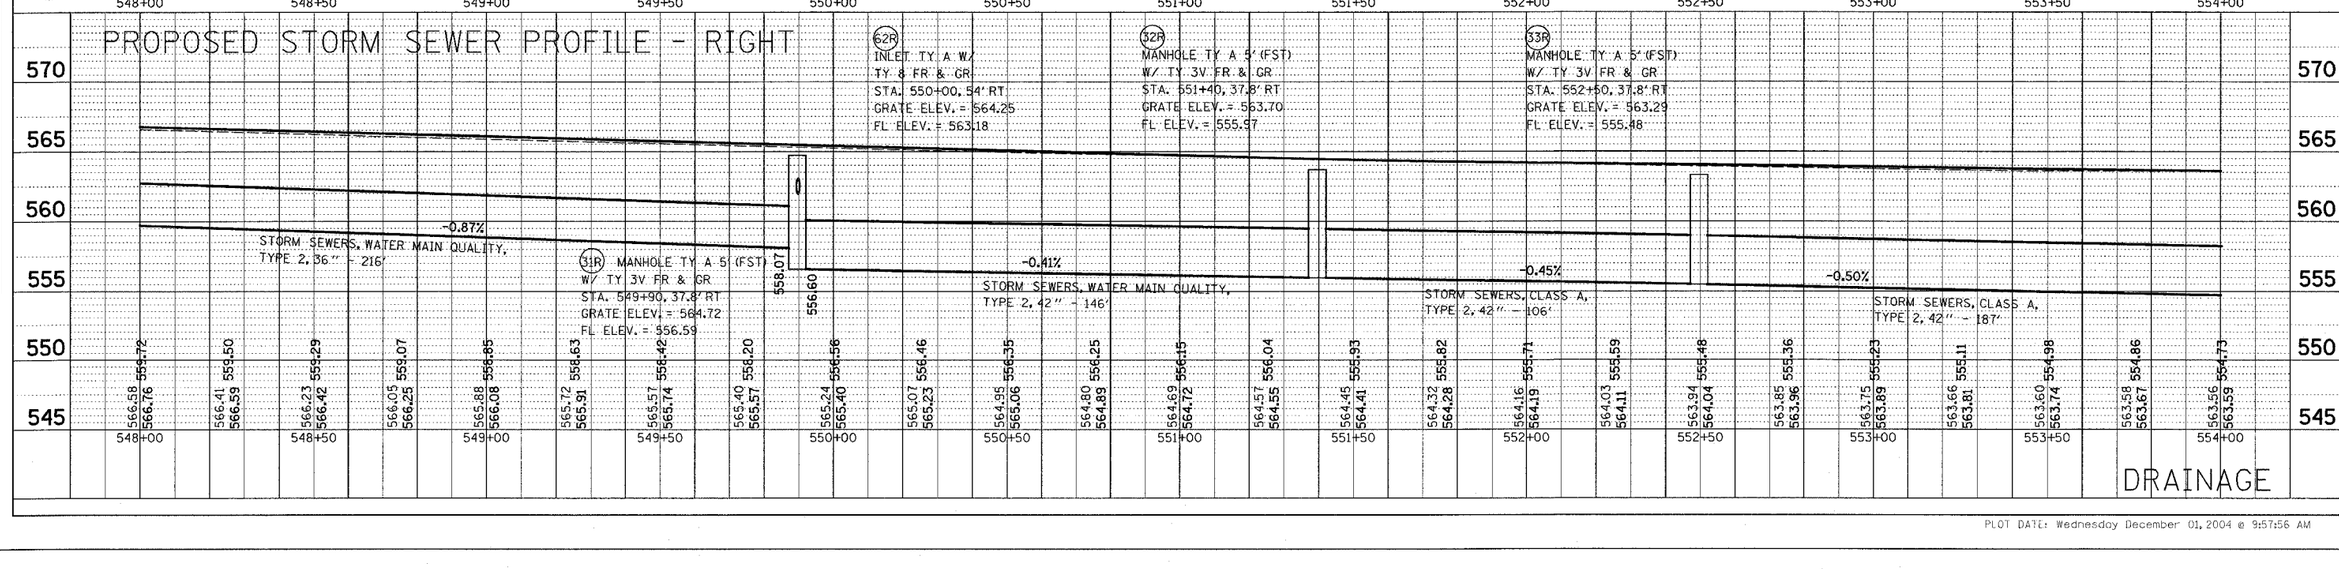

DRAINAGE

PLOT DATE: Wednesday December 01, 2004 @ 9:57:56 AM