FAP ROUTE	SECTION	COUNTY	TOTAL SHEETS	SHEET NO
586	60R-2,37R-1	MADISON	502	100
STA. 554+00		TO STA. 560+00		
CONTRACT NO. 76301				

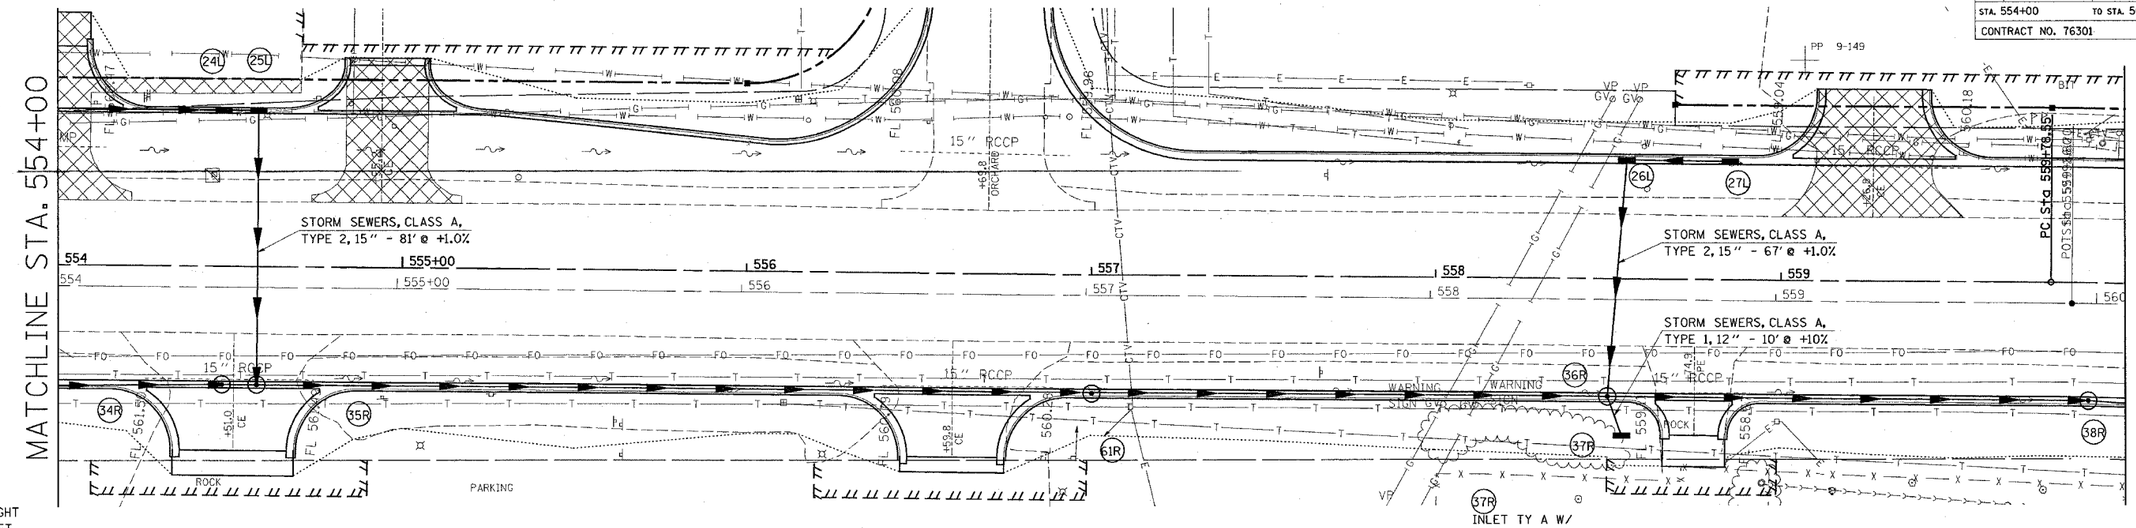

R = RIGHT
L = LEFT
M = MEDIAN

37R
INLET TY A W/
TY 8 FR & GR
STA. 558+54, 45' RT
GRATE ELEV. = 562.67
FL ELEV. = 559.36

20' 0 20' 40'
SCALE: 1" = 20'

PROPOSED STORM SEWER PROFILE - LEFT

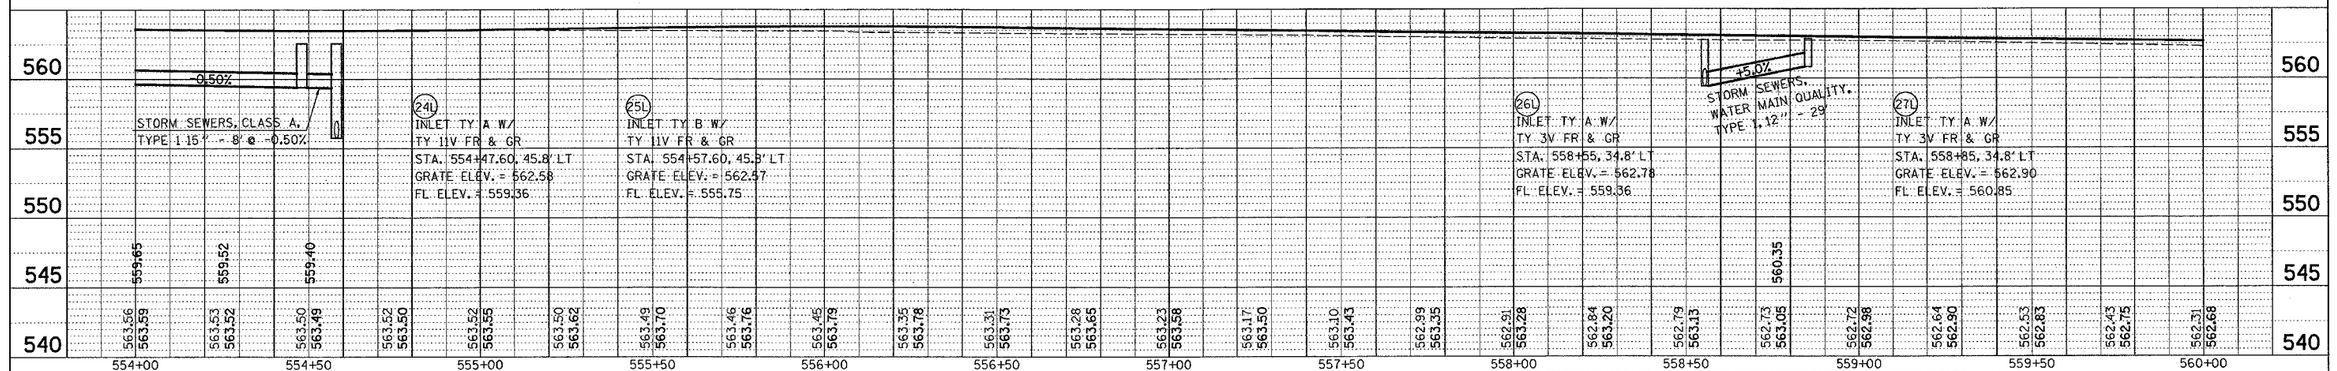

PROPOSED STORM SEWER PROFILE - RIGHT

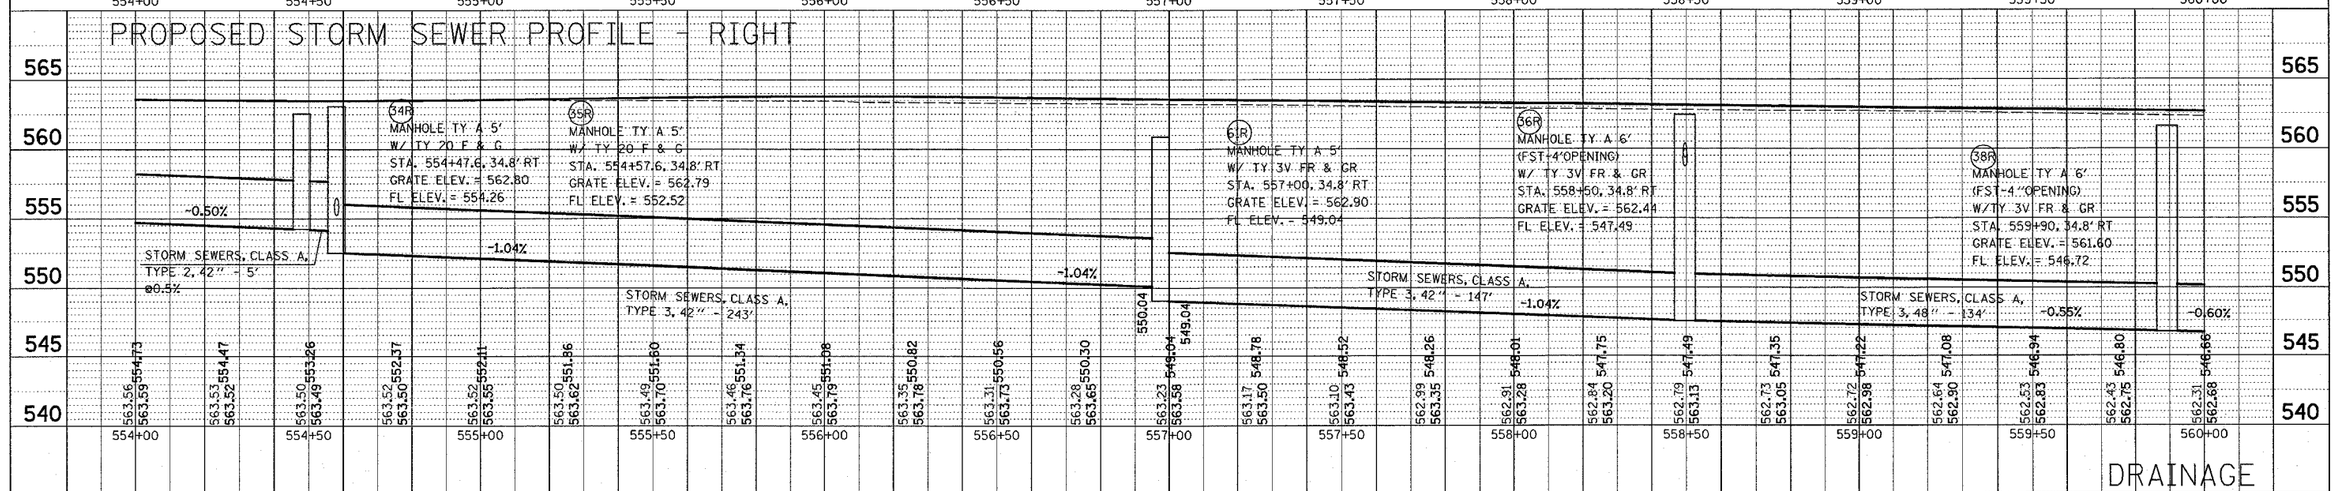

DRAINAGE

PLOT DATE: Friday July 02, 2004 @ 8:22:43 AM

7/2/2004
Friday July 02, 2004 @ 8:22:43 AM
C:\projects\ref\top60R5b.dgn LV1-54.56-57
C:\projects\ref\top60R5b.dgn LV1-63
C:\projects\ref\238sta01.ref LV1+41.20-24.28-28.32-47.58-62.64.56-58
C:\projects\ref\238sta01.ref LV1-63
C:\projects\ref\LIB2.2sa.dgn LV1-63
C:\projects\ref\238sta01.ref LV1-55.57-62
C:\projects\ref\drileg+ss.dgn LV1-2,42,43,48,60,66