| FAP RTE. | SECTION | COUNTY | TOTAL SHEETS | SHEET NO. |
|---|---|---|---|---|
| 586 | 60R-2, 37R-1 | MADISON | 502 | 117 |
| STA. 674+00 | | TO STA. 680+00 | | |
| CONTRACT NO.: 76301 | | | | |

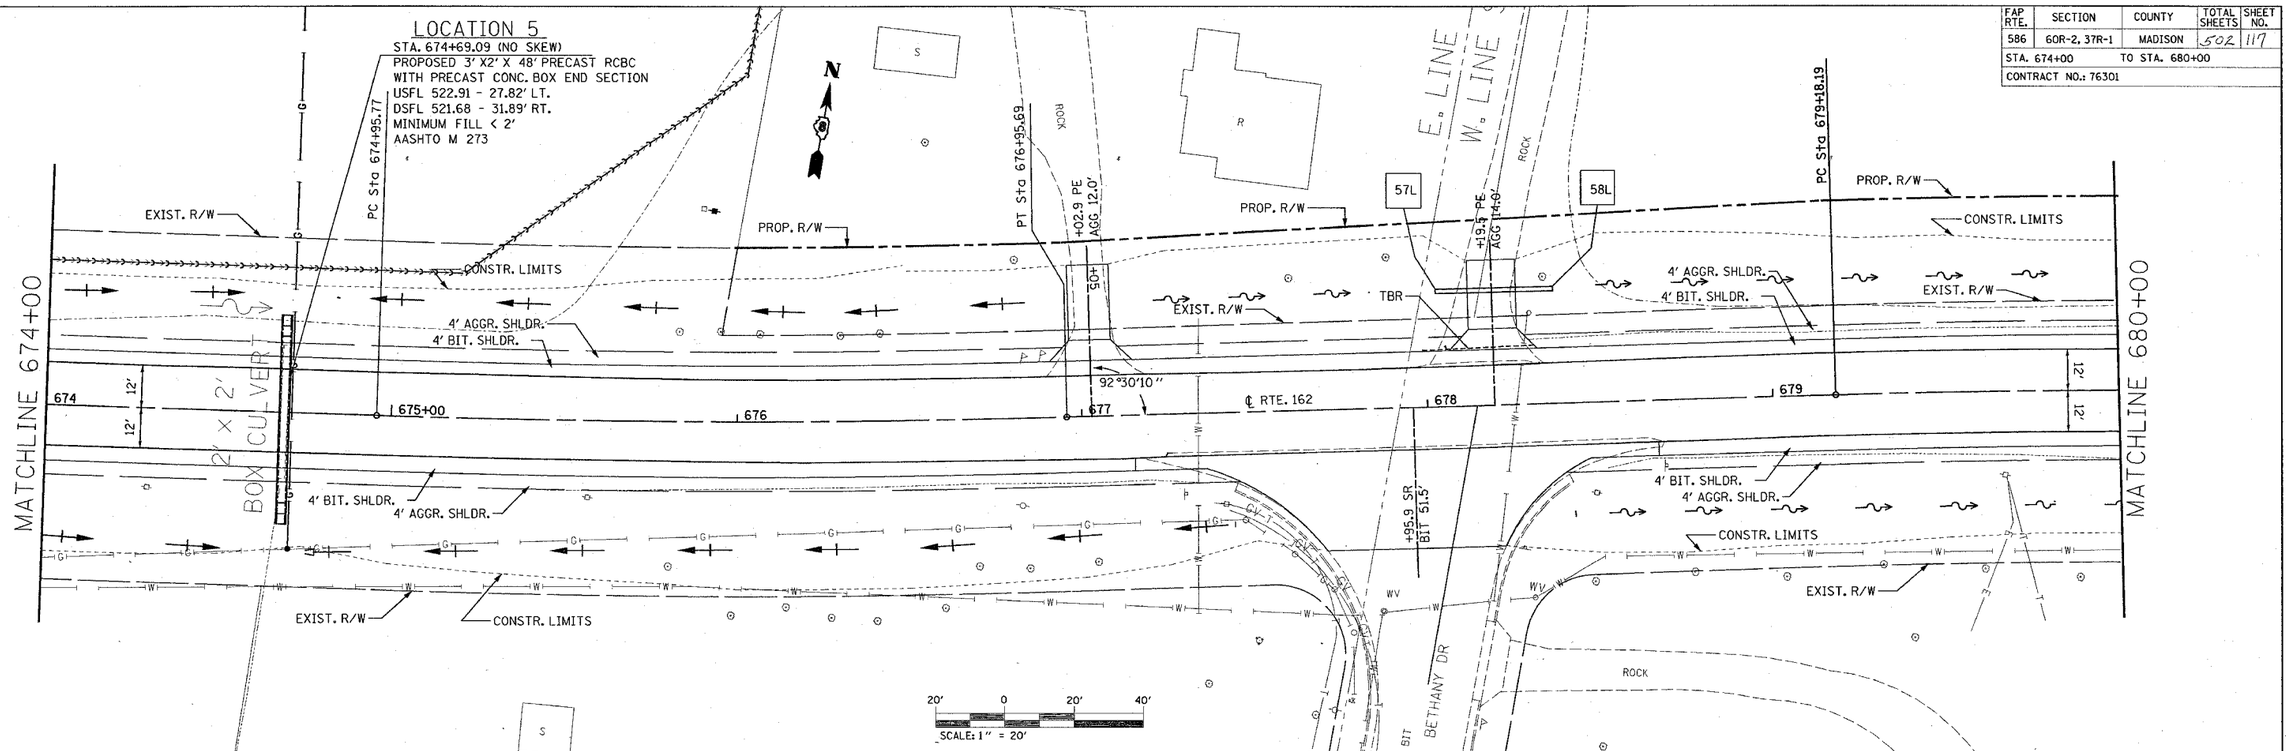


| ☐ END SECTIONS | | | | | | |
|---|---|---|---|---|---|---|
| NO. | STATION | OFFSET | END SEC. 12" | END SEC. 15" | U.S. ELEV. | D.S. ELEV. |
| 57L | 678+03.1 | 33.0' LT. | | 1 | 521.89 | |
| 58L | 678+37.1 | 32.8' LT. | | 1 | | 521.40 |

| PIPE CULVERTS | | | |
|---|---|---|---|
| NO. | PIPE CULVERT CLASS D, T-1 12" | PIPE CULVERT CLASS D, T-1 15" | GRADE |
| 57L-58L | | 34' | -1.62% |

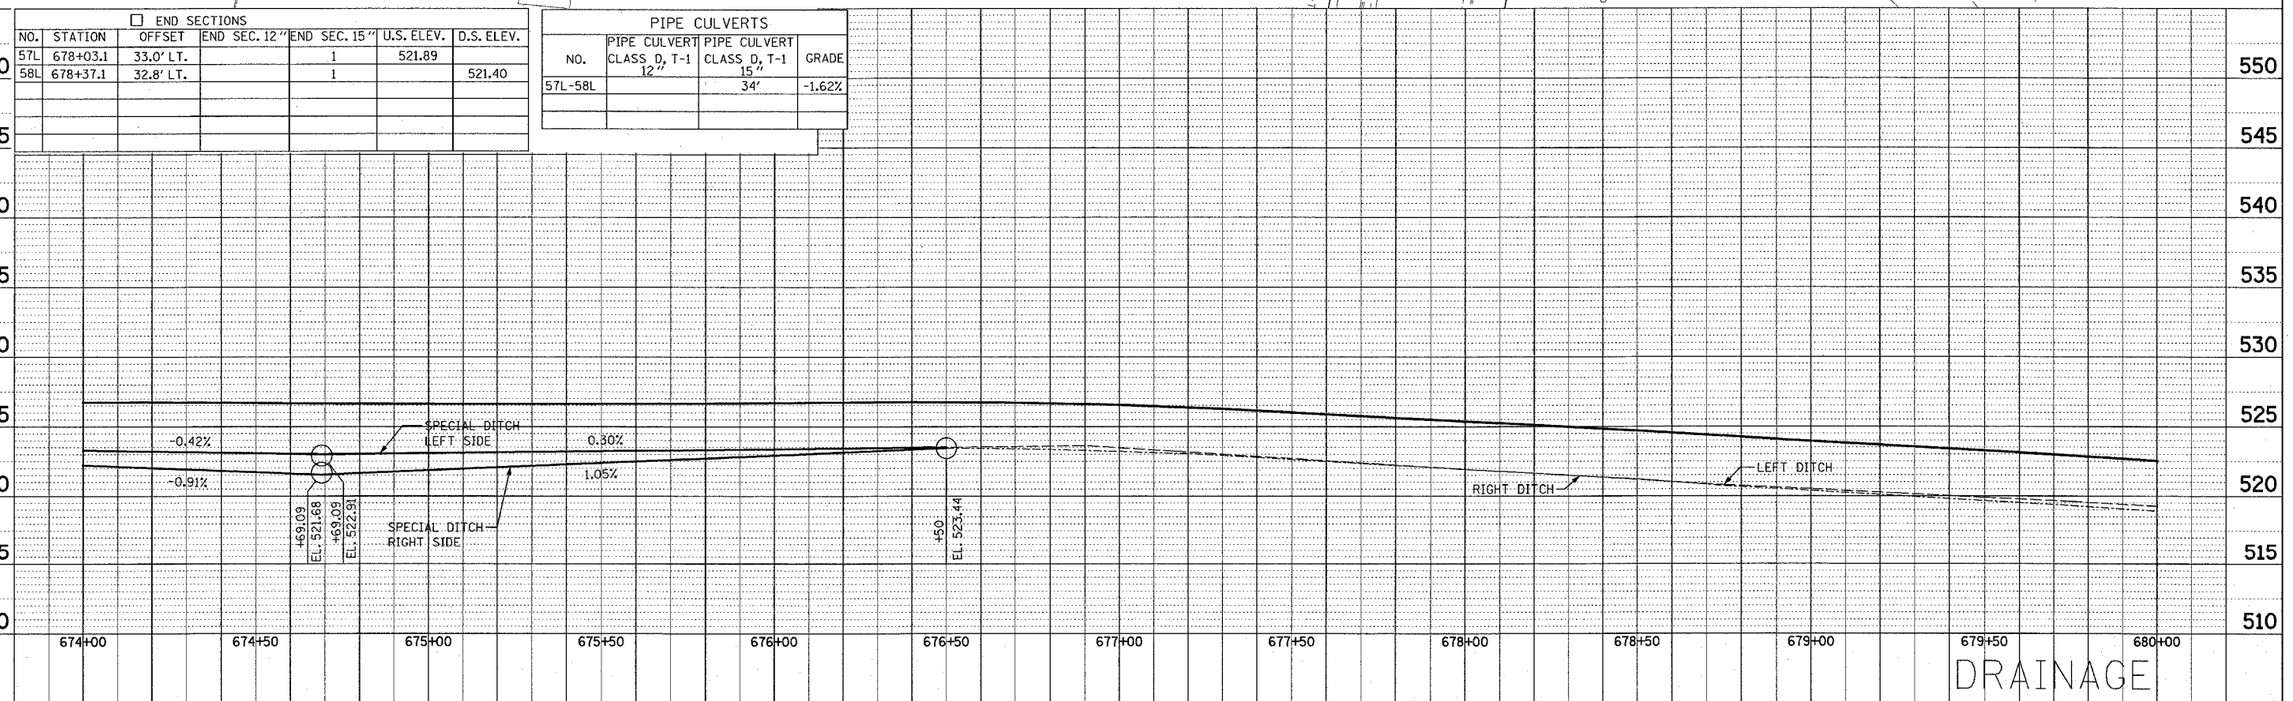


PLAN NOTE BOOK NO. SURVEYED PLOTTED ALIGNMENT CHECKED RT. OF WAY CHECKED CADD FILE NAME BY DATE

PROFILE NOTE BOOK NO. SURVEYED PLOTTED GRADES CHECKED B.M. NOTED STRUCTURE NOTATNS CHKD BY DATE