FAP ROUTE	SECTION	COUNTY	TOTAL SHEETS	SHEET NO
586	60R-2, 37R-1	MADISON	502	137
STA. 536+00		TO STA. 342+00		
EXISTING CONDITIONS:	7630			

PLAN
SURVEYED
PLOTTED
ALIGNMENT CHECKED
PT. OF MAY CHECKED
CADD FILE NAME
NOTE BOOK
NO.

BY	DATE

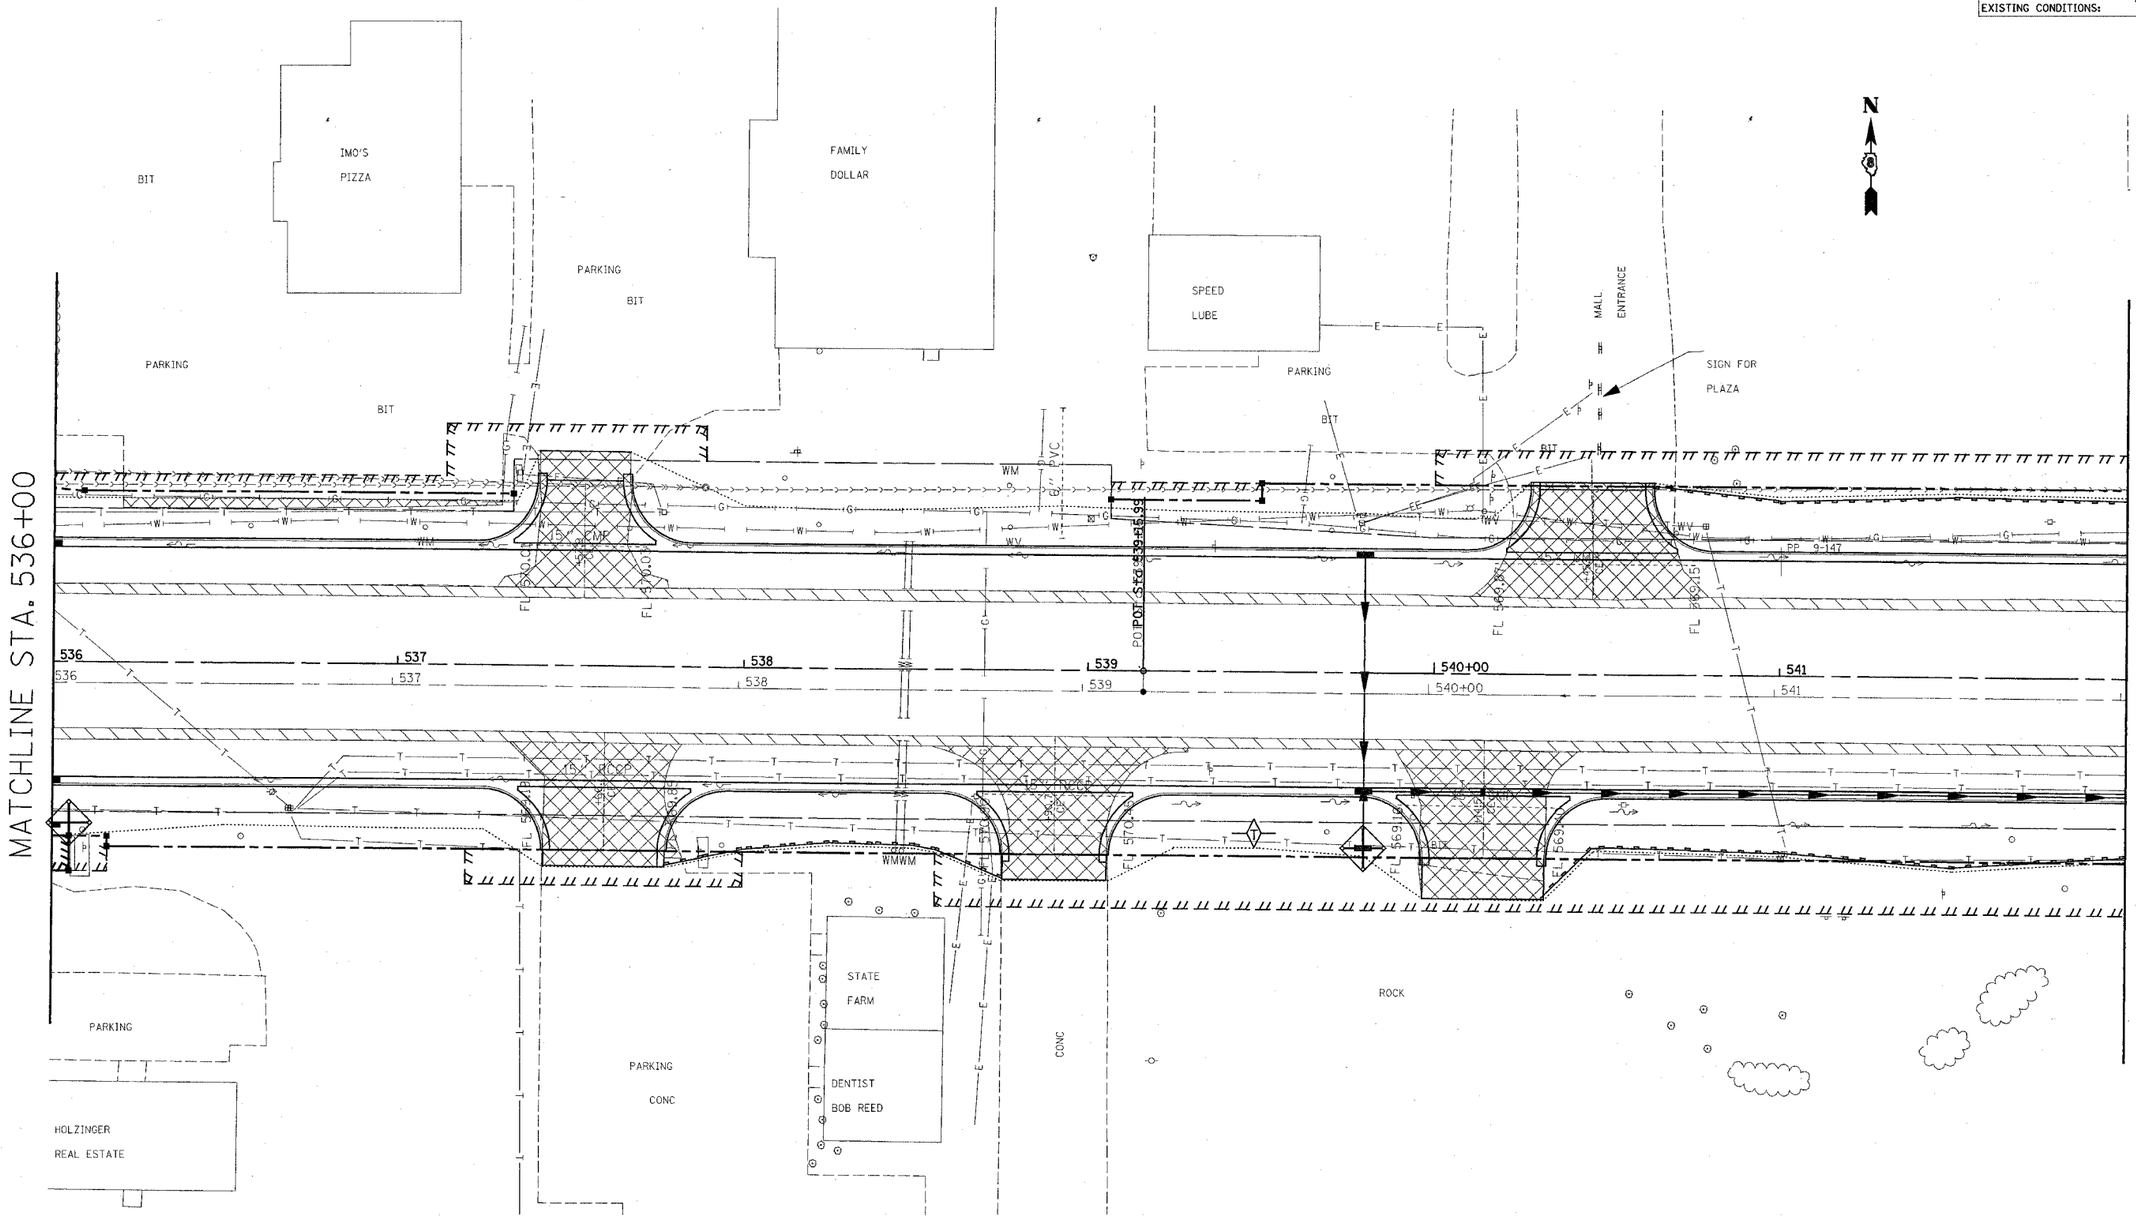

20' 0 20' 40'
SCALE: 1" = 20'

REVISIONS	
NAME	DATE

ILLINOIS DEPARTMENT OF TRANSPORTATION

STORM WATER POLLUTION PREVENTION PLAN

FAP ROUTE 586
SECTION 60R-2, 37R-1
MADISON COUNTY

DRAWN BY:

PLOT DATE: Friday July 02, 2004 @ 8:30:59 AM

7/2/2004
Friday, July 02, 2004 @ 8:30:59 AM
C:\projects\ed8999\plan\sh-605bdgn LV1-63
C:\projects\ref\238ch2dl.ref LV1-26,23,46-47,50,52,54,59
C:\projects\ref\tapn605bdgn LV1-2-6,8,12,14-18,20,22,24-29,37-40,42-46,48-55,57-59
C:\projects\ref\tapn605bdgn LV1-2-6,8,12,14-18,20,22,24-29,37-40,42-46,48-55,57-59
C:\projects\ref\r-l162,25d.dgn LV1-2-6,8,12,14-18,20,22,24-29,37-40,42-46,48-55,57-59
C:\projects\ref\238ch2dl.ref LV1-2-6,8,12,14-18,20,22,24-29,37-40,42-46,48-55,57-59
C:\projects\ref\238ch2dl.ref LV1-2-6,8,12,14-18,20,22,24-29,37-40,42-46,48-55,57-59
C:\projects\ref\dflep1ew.dgn LV1-2-6,8,12,14-16,20,22,24-29,37-40,42-46,48-52,54-59