FAP ROUTE	SECTION	COUNTY	TOTAL SHEETS	SHEET NO
586	60R-2,37R-1	MADISON		217
STA. 530+00		TO STA. 542+00		
EXISTING CONDITIONS:	76301			

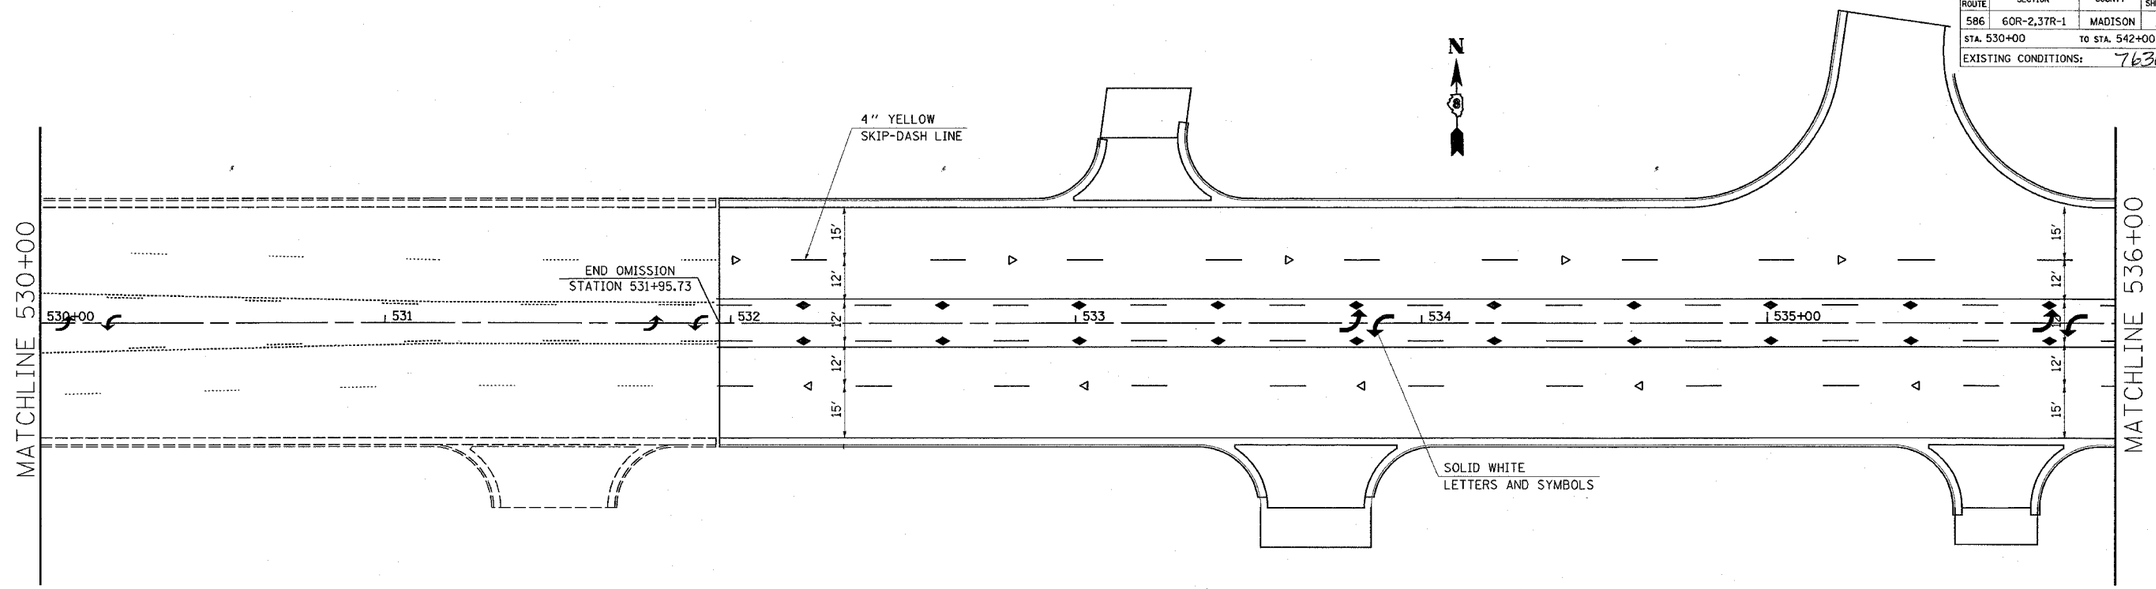

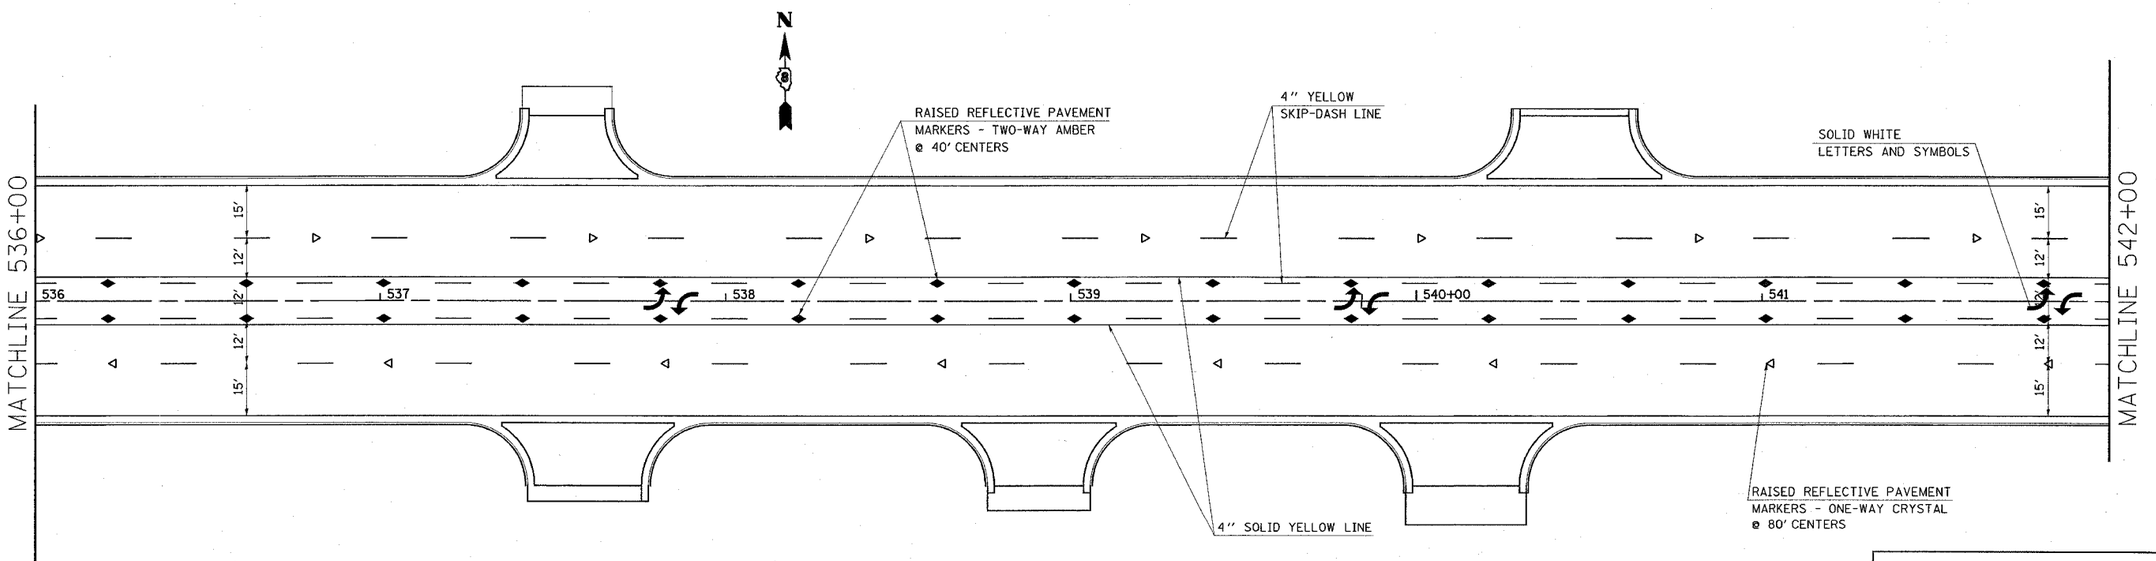

20' 0 20' 40'
SCALE: 1" = 20'

REVISIONS	
NAME	DATE

ILLINOIS DEPARTMENT OF TRANSPORTATION

PAVEMENT MARKING

FAP ROUTE 586
SECTION 60R-2,37R-1
MADISON COUNTY

DRAWN BY:

PLOT DATE: Friday July 02, 2004 @ 9:38:53 AM

PLAN
SURVEYED
DESIGNED
WRITE ROOM
NO.
ALIGNMENT CHECKED
PLAN CHECKED
PROF. FILE NAME
BY
DATE

7/2/2004
Friday July 02, 2004 @ 9:38:53 AM
c:\projects\edf9999\plan\sheets\236a.dgn LV=1,28,28-39,42,46-48,50
C:\projects\ref\topo805b.dgn LV=2,7,9,24,29,38-39,42,46-48,50
C:\projects\ref\topo805.dgn LV=2,7,9,24,29,38-39,42,46-48,50
C:\projects\ref\236sht2r.ref LV=2,7,9,24,29,38-39,42,46-48,50
C:\projects\ref\236sht2l.ref LV=2,7,9,24,29,38-39,42,46-48,50
C:\projects\ref\profilex2mm.dgn LV=2,7,9,24,29,38-39,42,46-48,50
C:\projects\ref\236sht2l.ref LV=2,7,9,24,29,38-39,42,46-48,50