F.A. RTE.	SECTION	COUNTY	TOTAL SHEETS	SHEET NO.
586	60R-2, 37R-1	MADISON	502	350
STA.	TO STA.			
CONTRACT NO. 76301				

FINAL SURVEY	BY	DATE
SURVEYED		
PLOTTED		
TYPING DATE		
NOTE BOOK		
AREAS		
NO.	AREAS CHECKED	
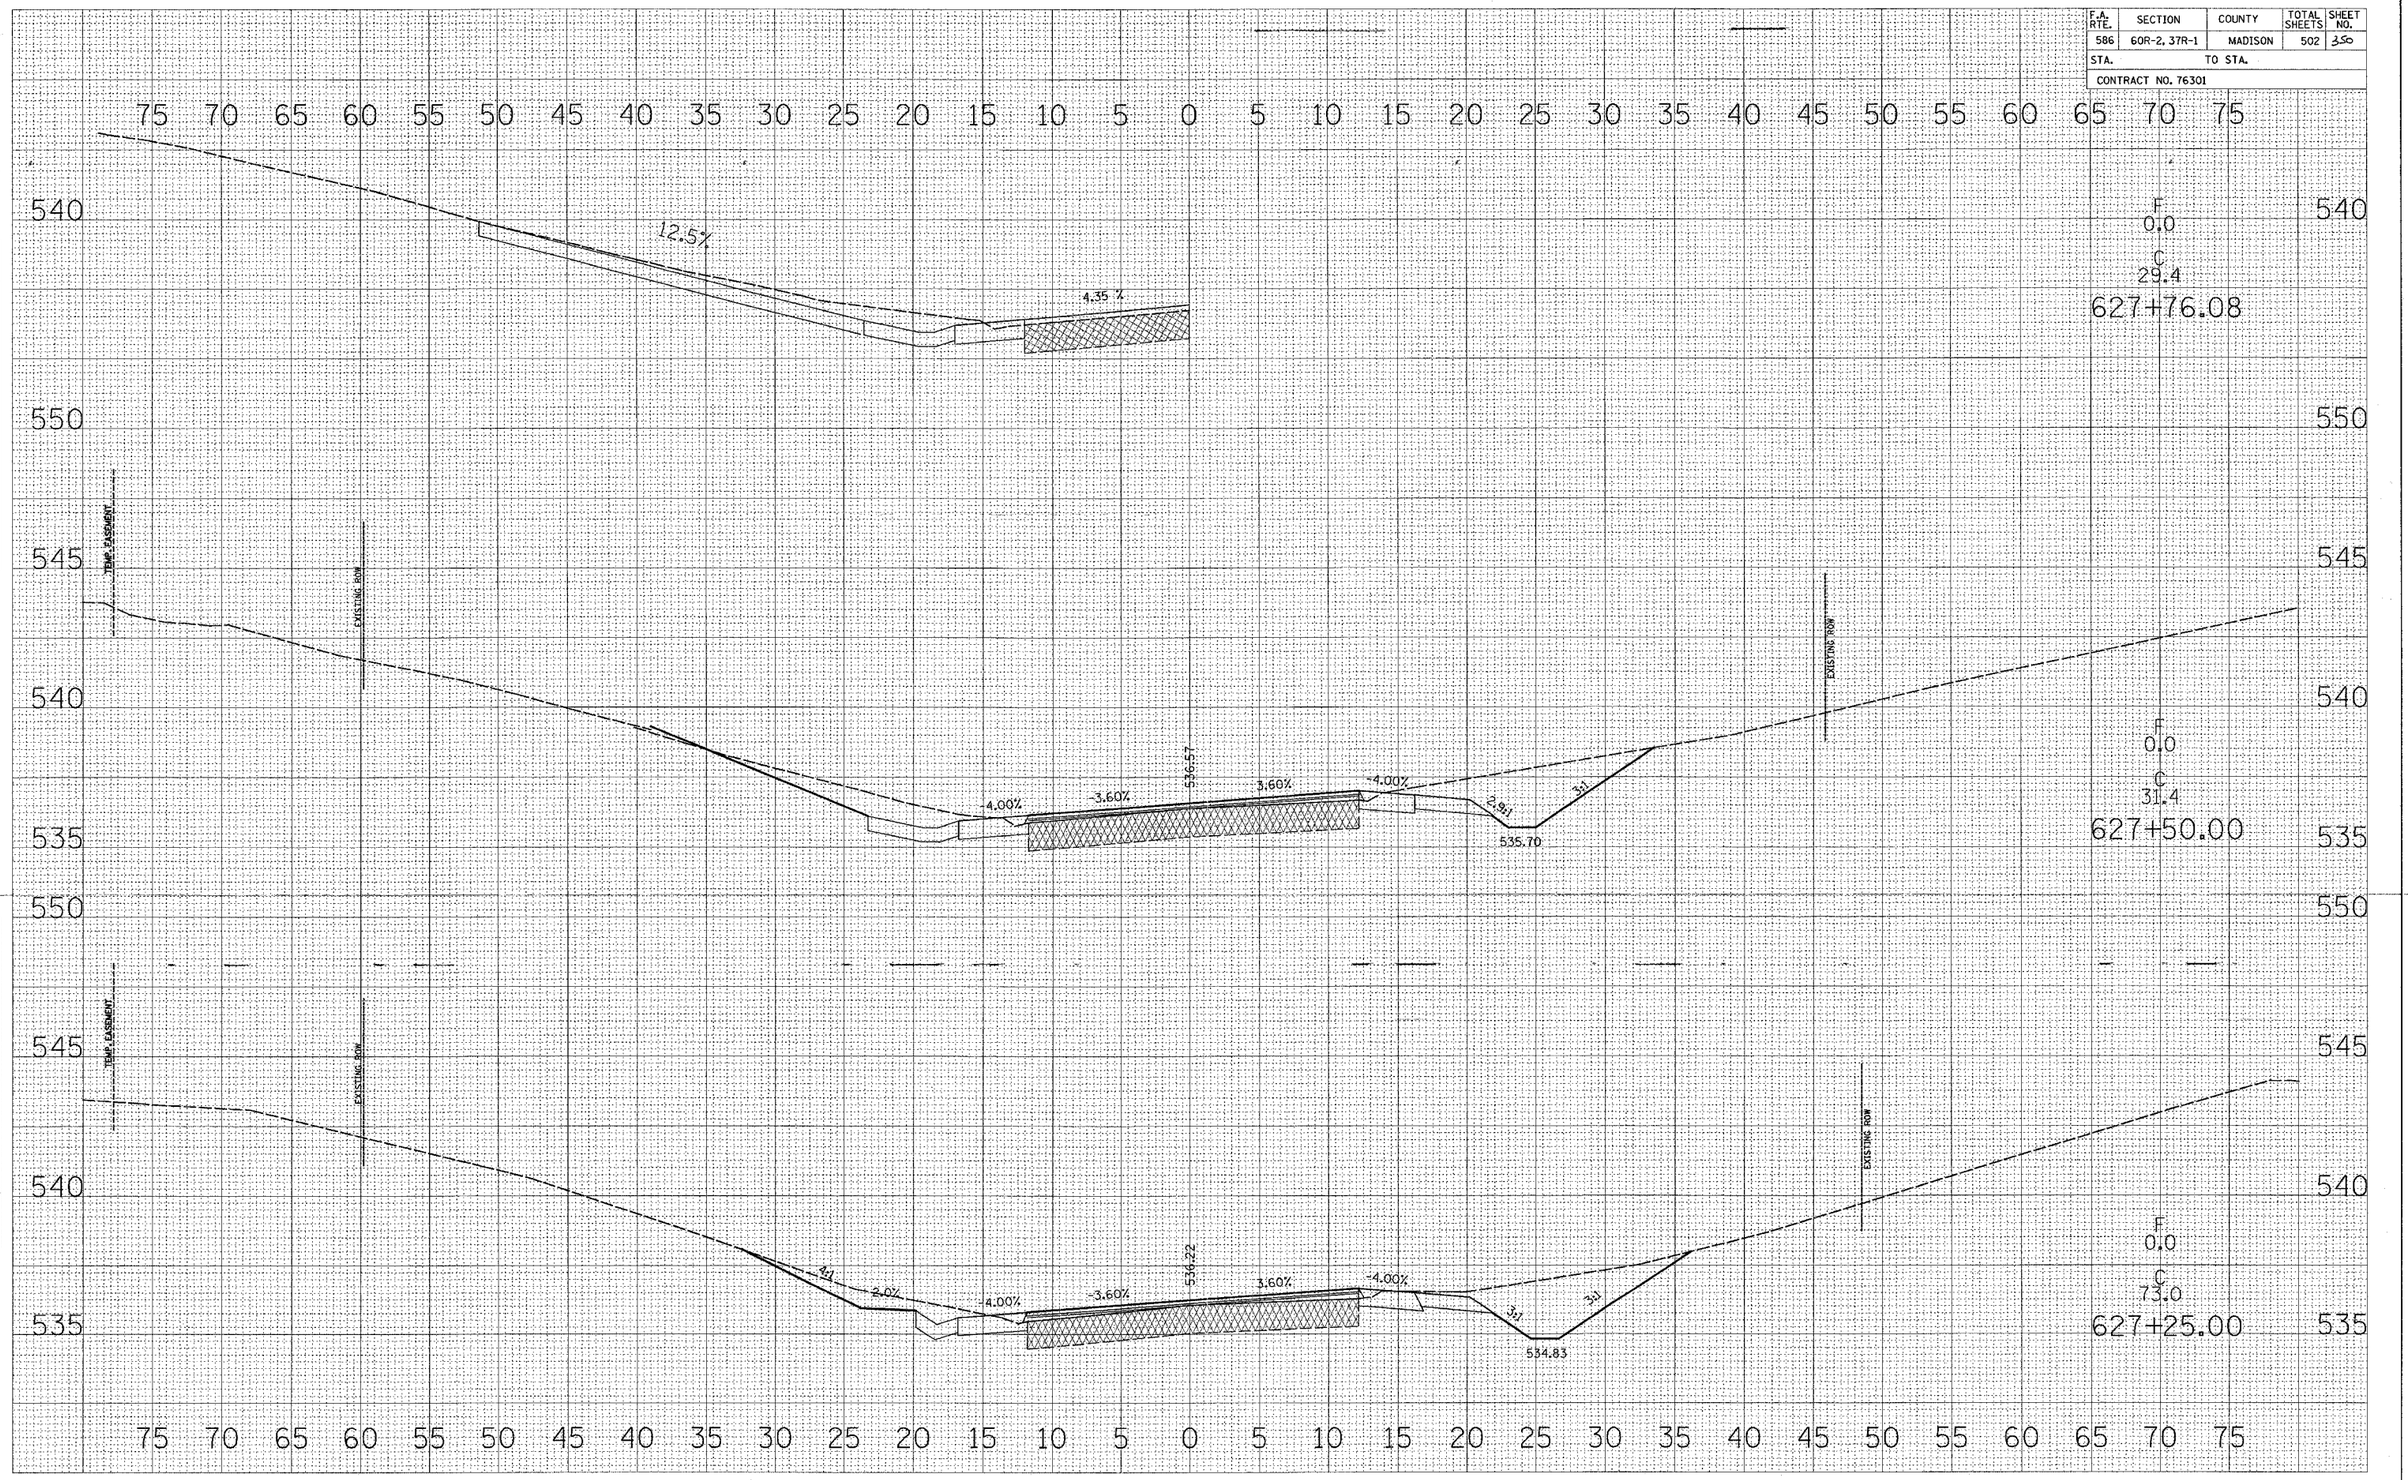
ORIGINAL SURVEY	BY	DATE
SURVEYED		
PLOTTED		
TYPING DATE		
NOTE BOOK		
AREAS		
NO.	AREAS CHECKED