F.A. RTE.	SECTION	COUNTY	TOTAL SHEETS	SHEET NO.
586	60R-2, 37R-1	MADISON	502	484
STA.	TO STA.			
CONTRACT NO. 76301				
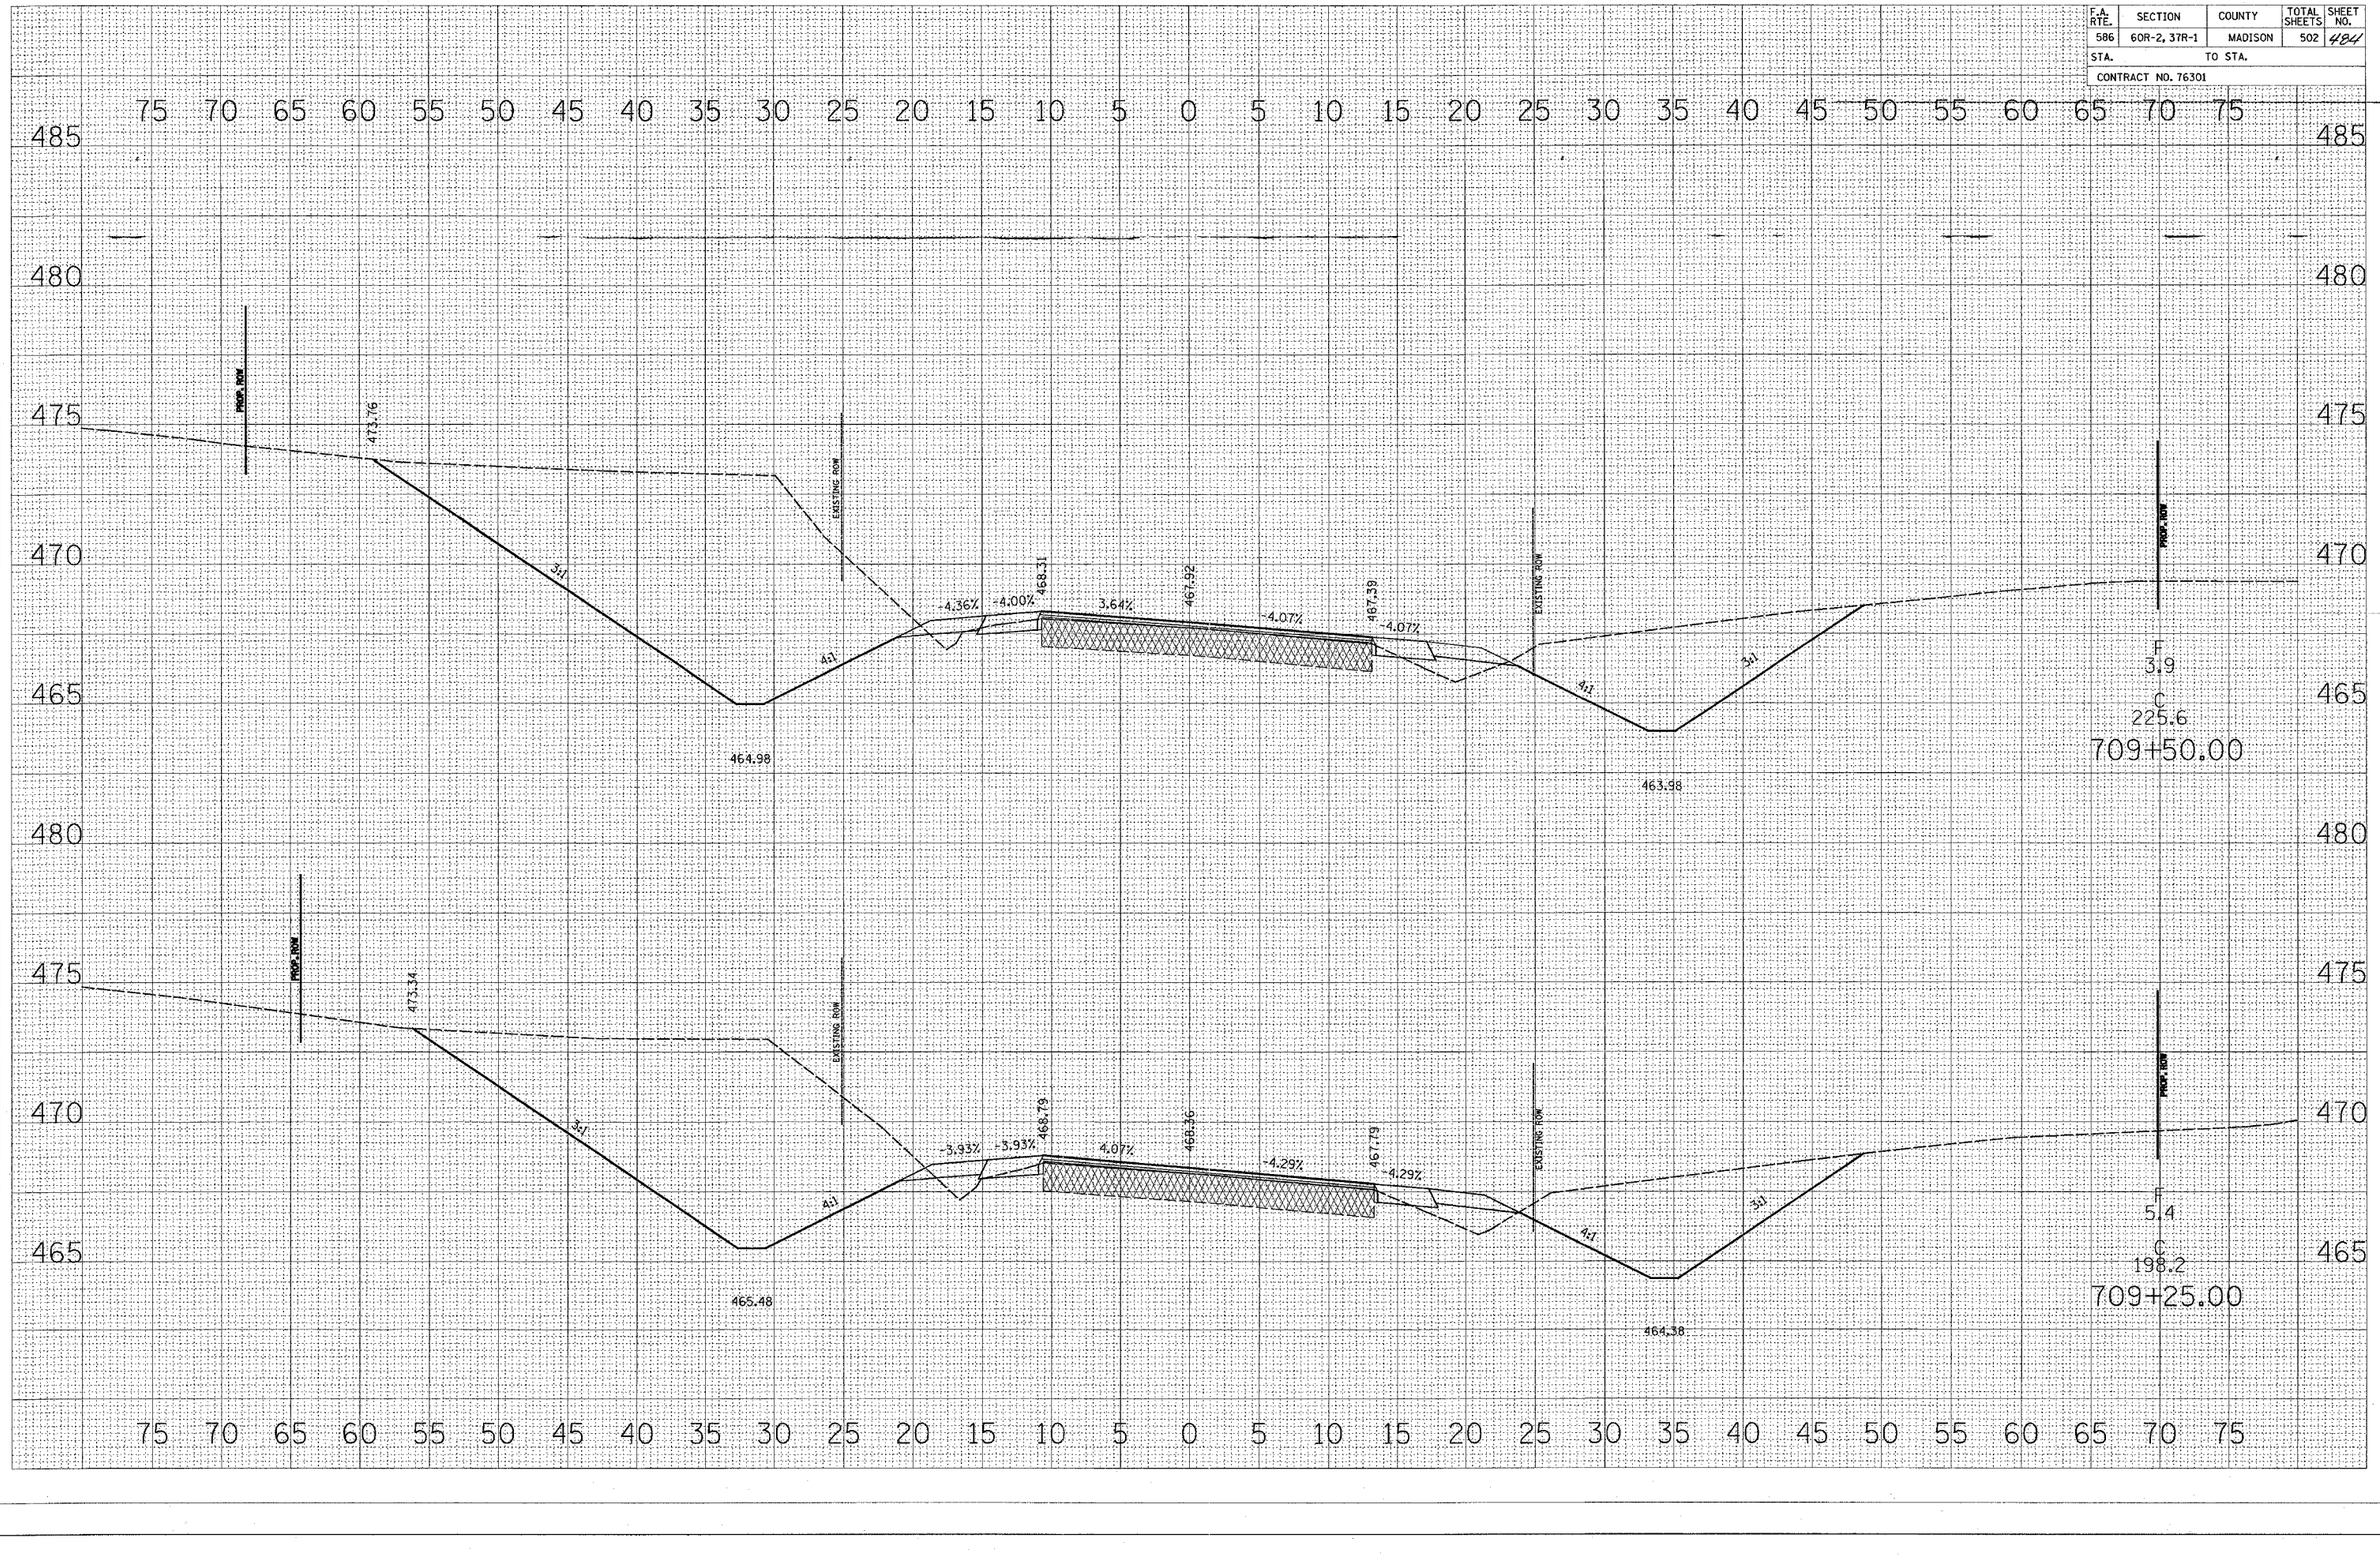
FINAL SURVEY NOTE BOOK	SURVEYED BY	DATE
NO.	PLOTTED	
	TEMPLATE	
	AREAS	
	AREAS CHECKED