FAP ROUTE	SECTION	COUNTY	TOTAL SHEETS	SHEET NO.
604	102TS	MADISON	37	9
STA.		TO STA.		
CONTRACT NO.: 76798				

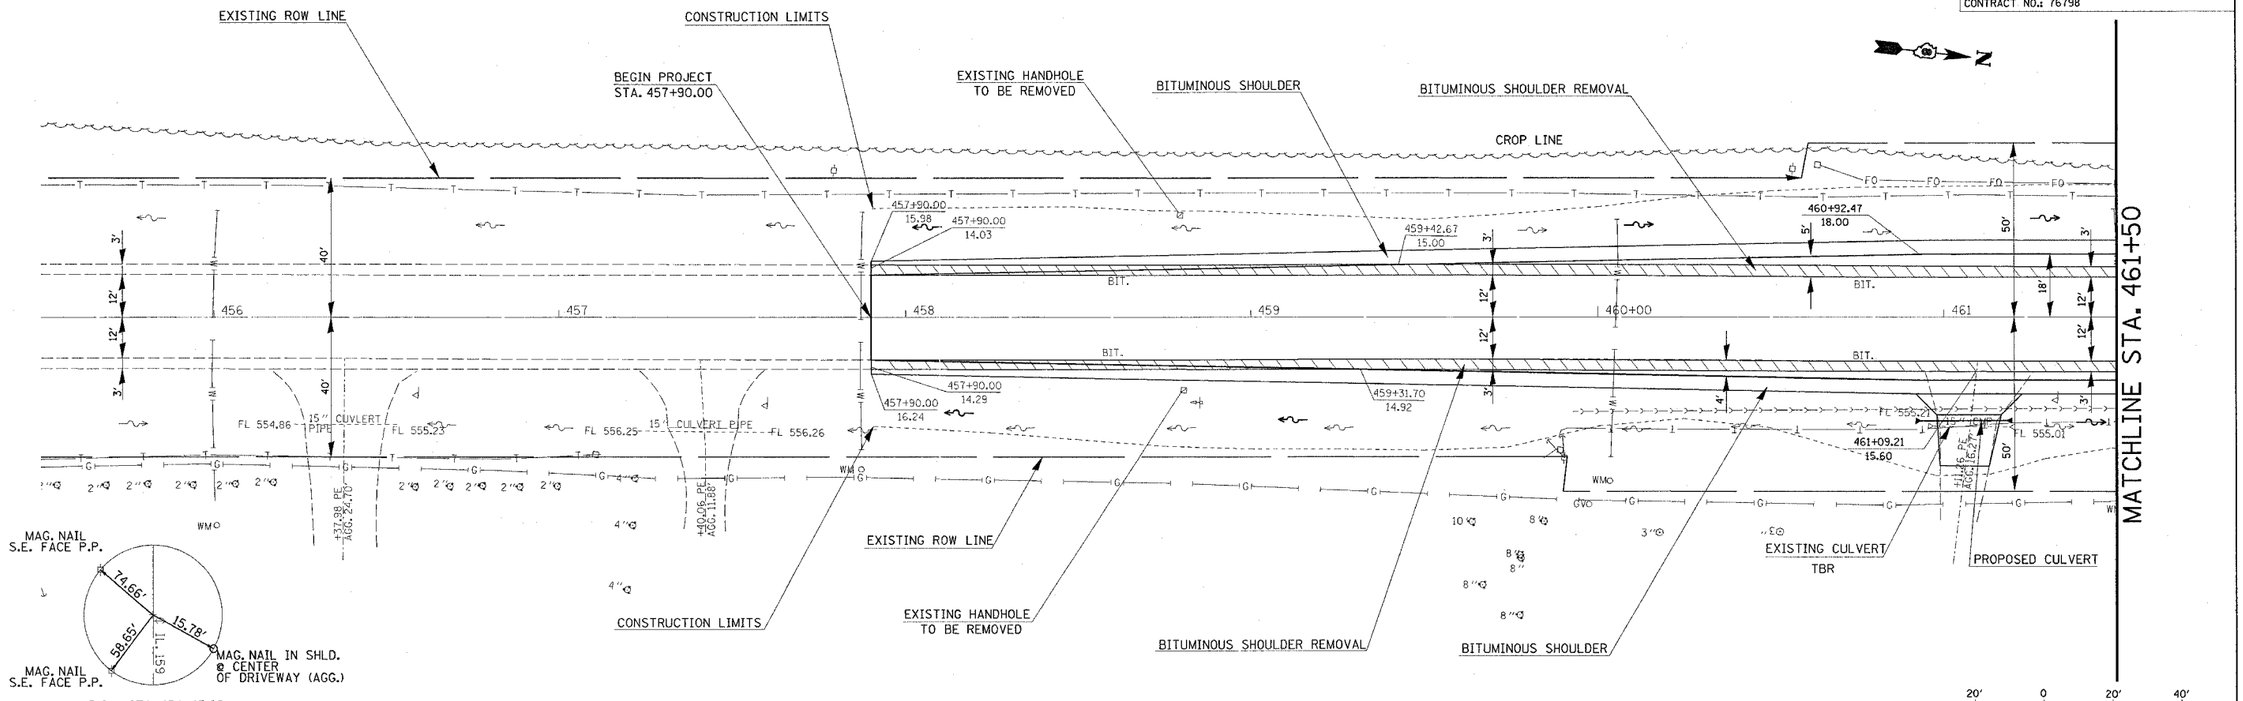

LEFT PROFILE

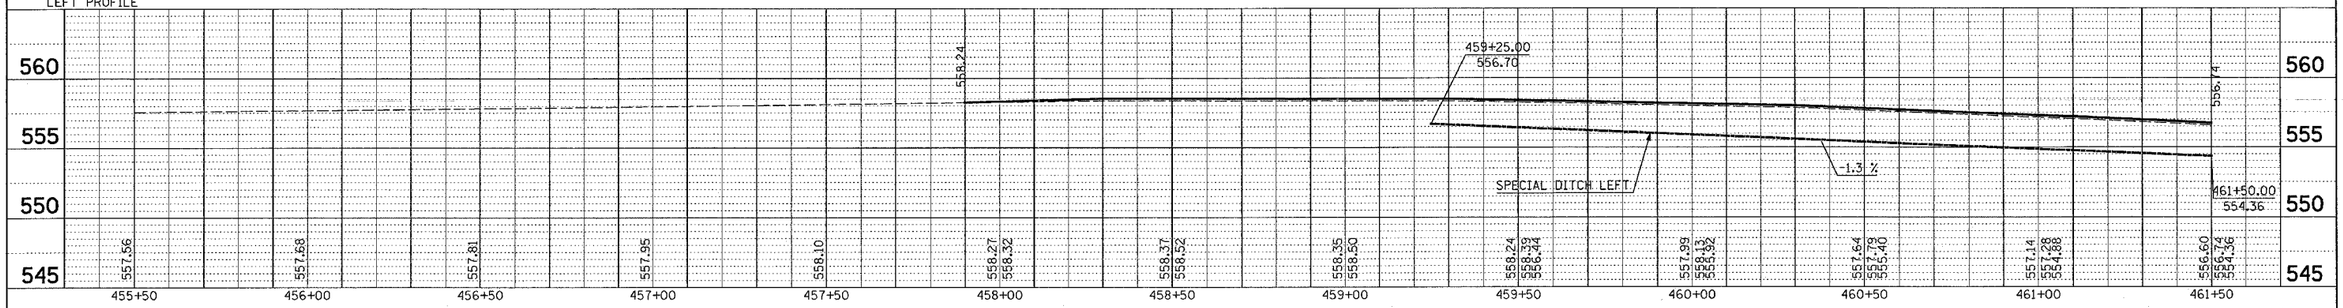

RIGHT PROFILE

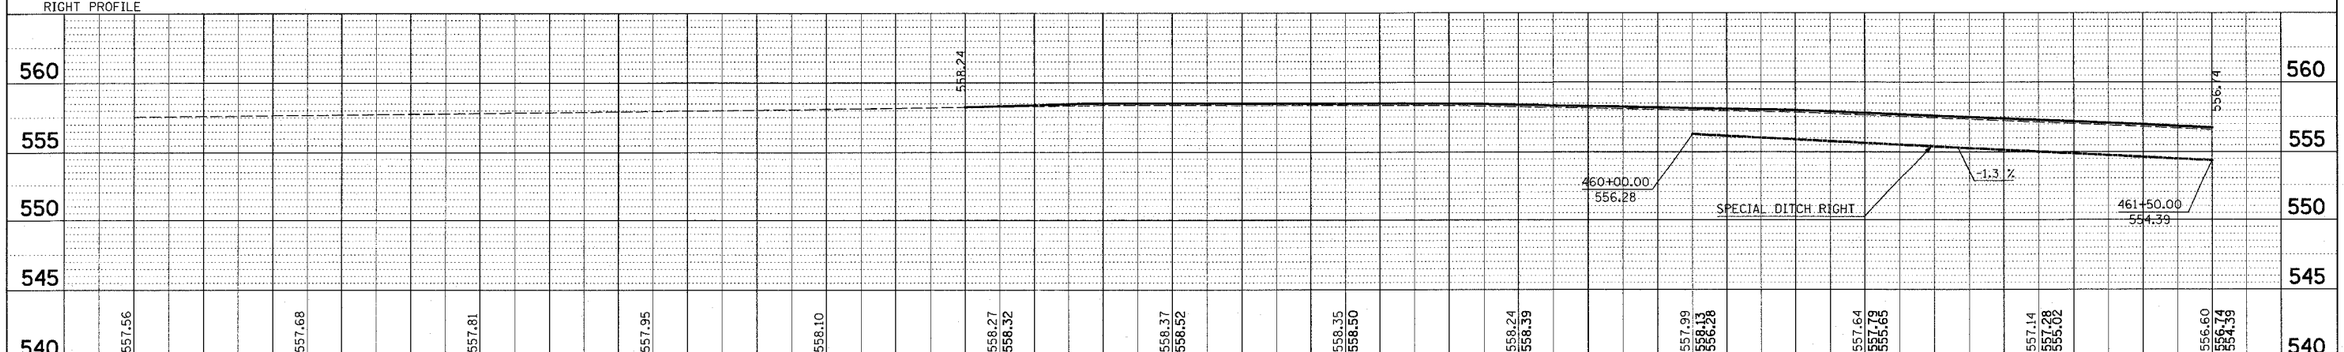

PLOT DATE: Friday January 07, 2005 @ 11:26:20 AM

PLAN
SURVEYED
DESIGNED
ALIGNMENT CHECKED
NOTE BOOK
CADD FILE NAME
NO.
DATE
BY

PROFILE
SURVEYED
DESIGNED
GRADES CHECKED
NOTE BOOK
STRUCTURE NO(S)/PINS CKD
NO.
DATE
BY

1/7/2005
Friday January 07, 2005 @ 11:26:20 AM
c:\projects\ea0594\plan\ph0594a.dgn LV#1-62
c:\projects\ea0594\plan\ph0594b.dgn LV#1-62
c:\projects\ref\ref\ea0594a.dgn LV#2-6,8,12,14-18,20,22,24-29,37-40,42-48,58-55,57-59
c:\projects\ref\ref\ea0594b.dgn LV#2-6,8,12,14-18,20,22,24-29,37-40,42-48,58-55,57-59
c:\projects\ref\ref\vrfile0594a.dgn LV#2-6,8,12,14-18,20,22,24-29,37-40,42-48,58-55,57-59
c:\projects\ref\ref\vrfile0594b.dgn LV#2-6,8,12,14-18,20,22,24-29,37-40,42-48,58-55,57-59
c:\projects\ref\ref\xsec0594b.dgn LV#2-6,8,12,14-18,20,22,24-29,37-40,42-48,58-55,57-59