F.A.P RTE.	SECTION	COUNTY	TOTAL SHEETS	SHEET NO.
604	102TS	MADISON	37	34
CONTRACT NO. 76798				
FED. ROAD DIST. NO.	ILLINOIS	FED. AID PROJECT		

FINAL SURVEY
NOTE BOOK
NO.

	BY	DATE
SURVEYED		
PLOTTED		
TYPED		
AREAS		
AREAS CHECKED		

ORIGINAL SURVEY
NOTE BOOK
NO.
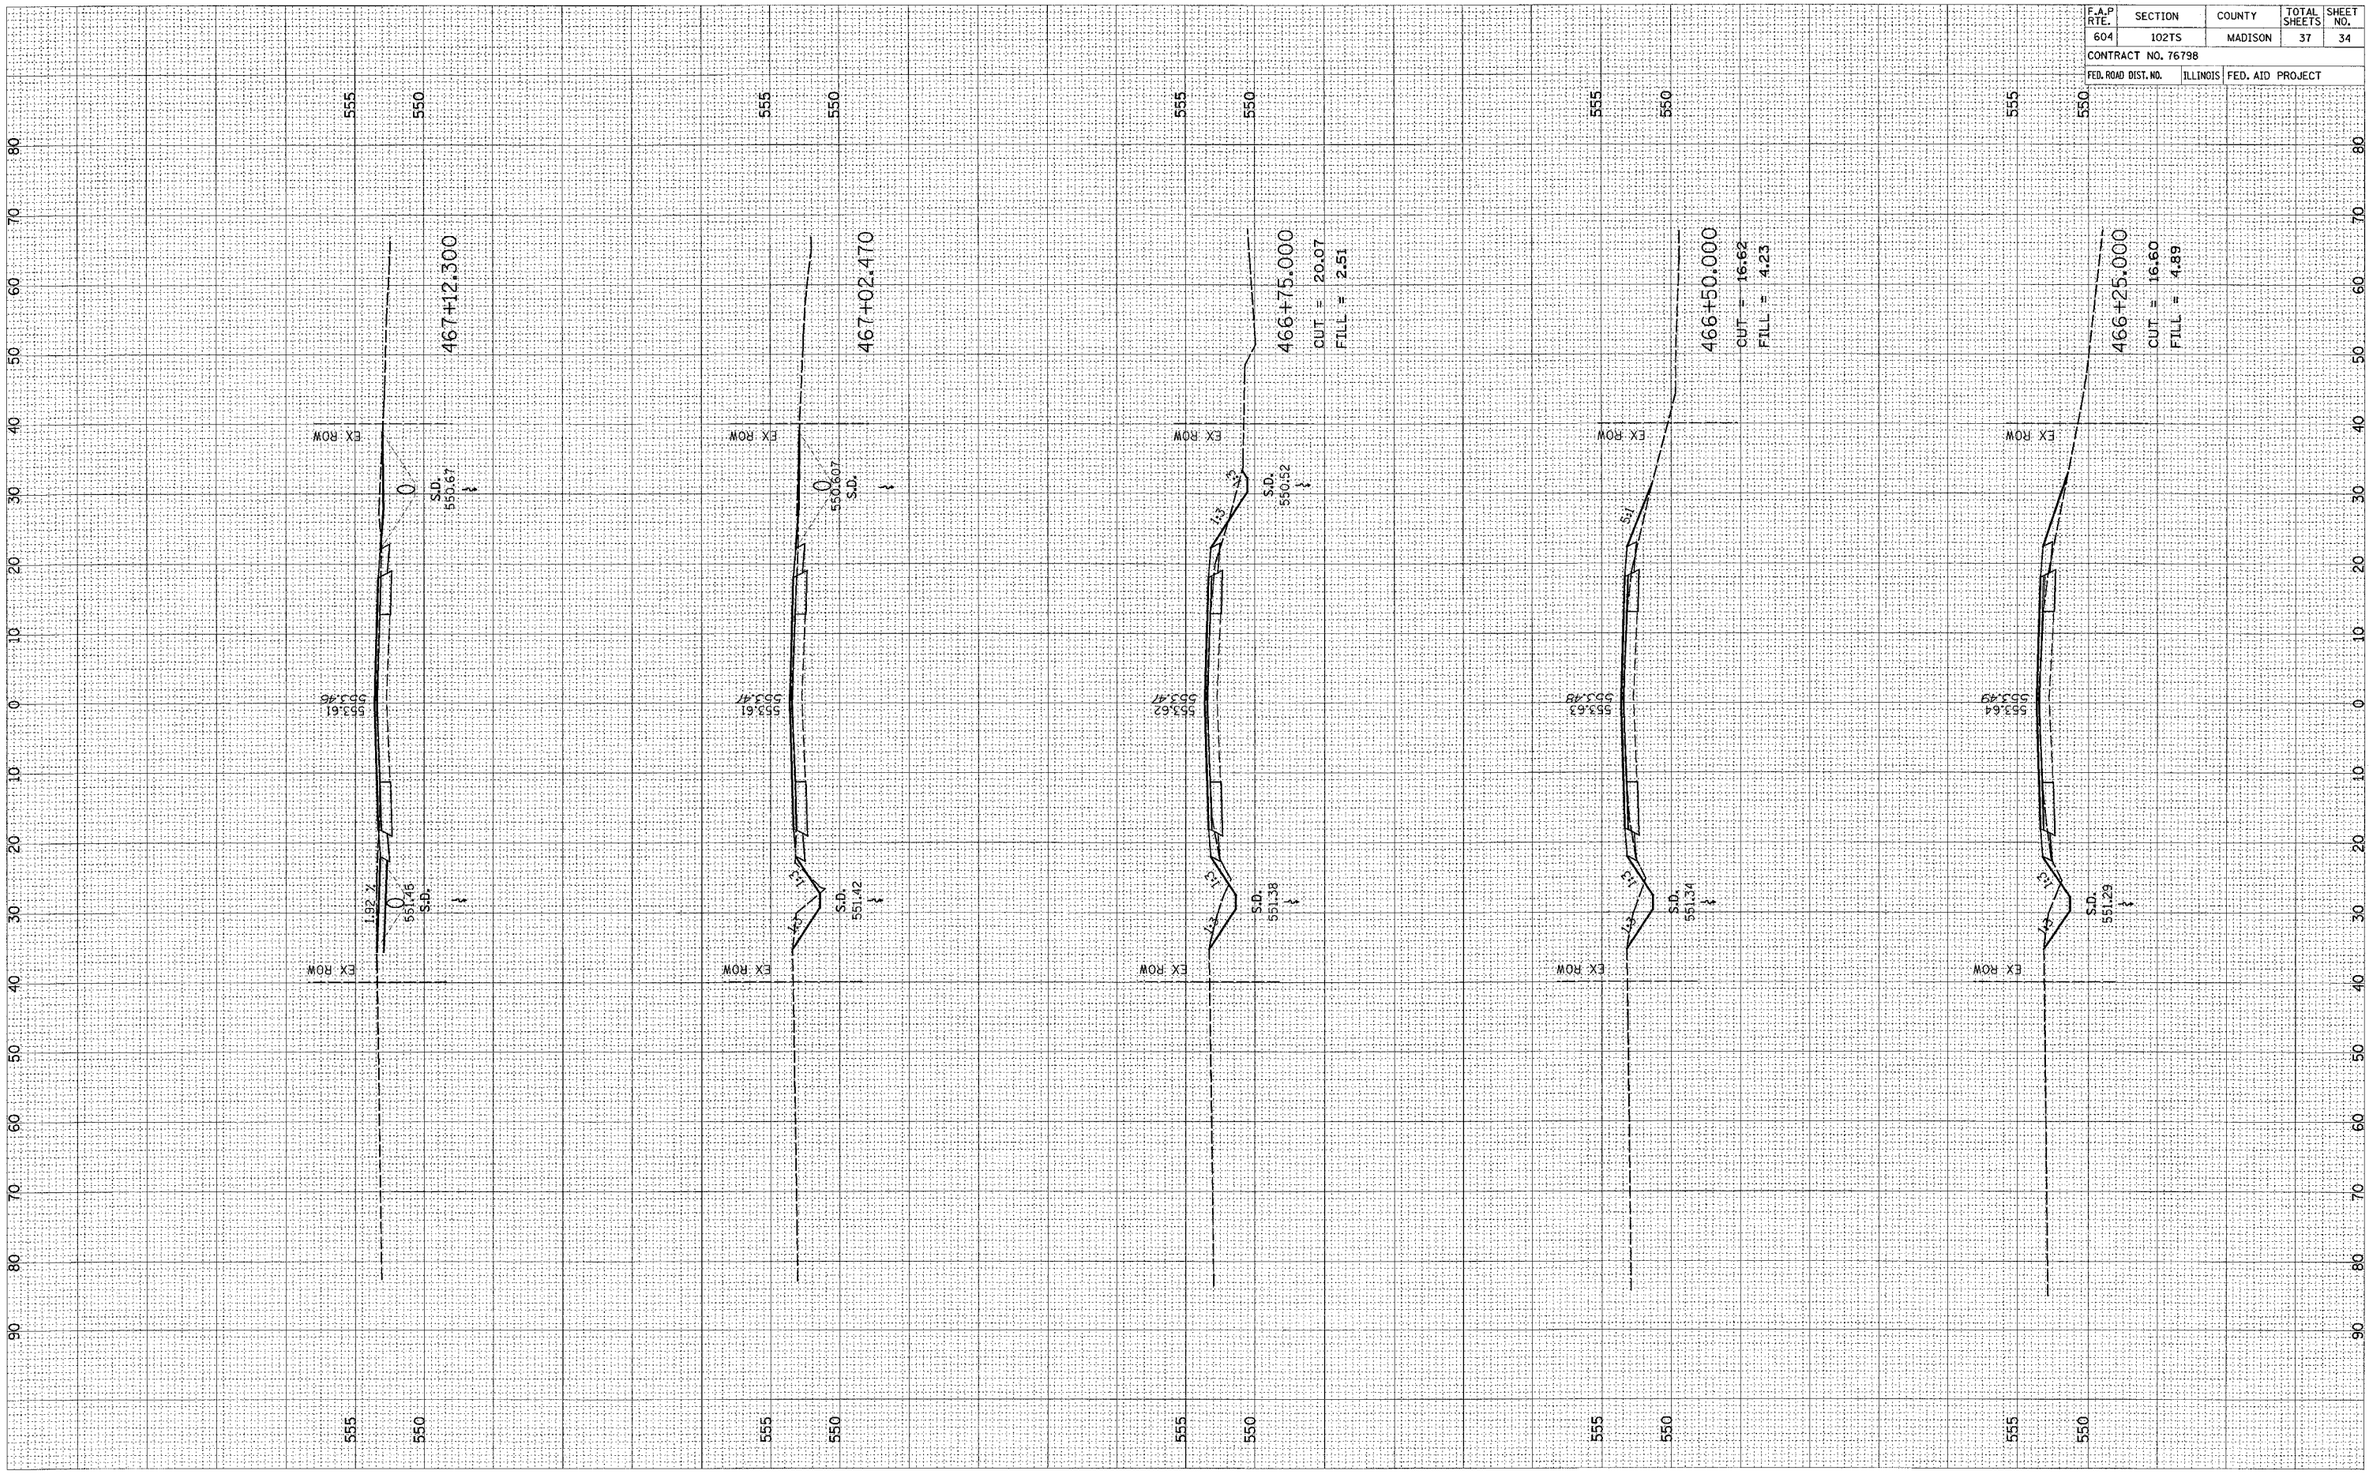
	BY	DATE
SURVEYED		
PLOTTED		
TYPED		
AREAS		
AREAS CHECKED