| F.A.I. ROUTE | SECTION | COUNTY | TOTAL SHEETS | SHEET NO. |
|---|---|---|---|---|
| 80-55 | 99-1(K,BY&AC-B) | WILL | 497 | 45 |
| STA. 1061+00 | TO STA. 1069+00 | | | |
| FED. ROAD DIST. NO. 1 | ILLINOIS | FED. AID PROJECT | | |
| | | CONTRACT NO. 80906 | | |

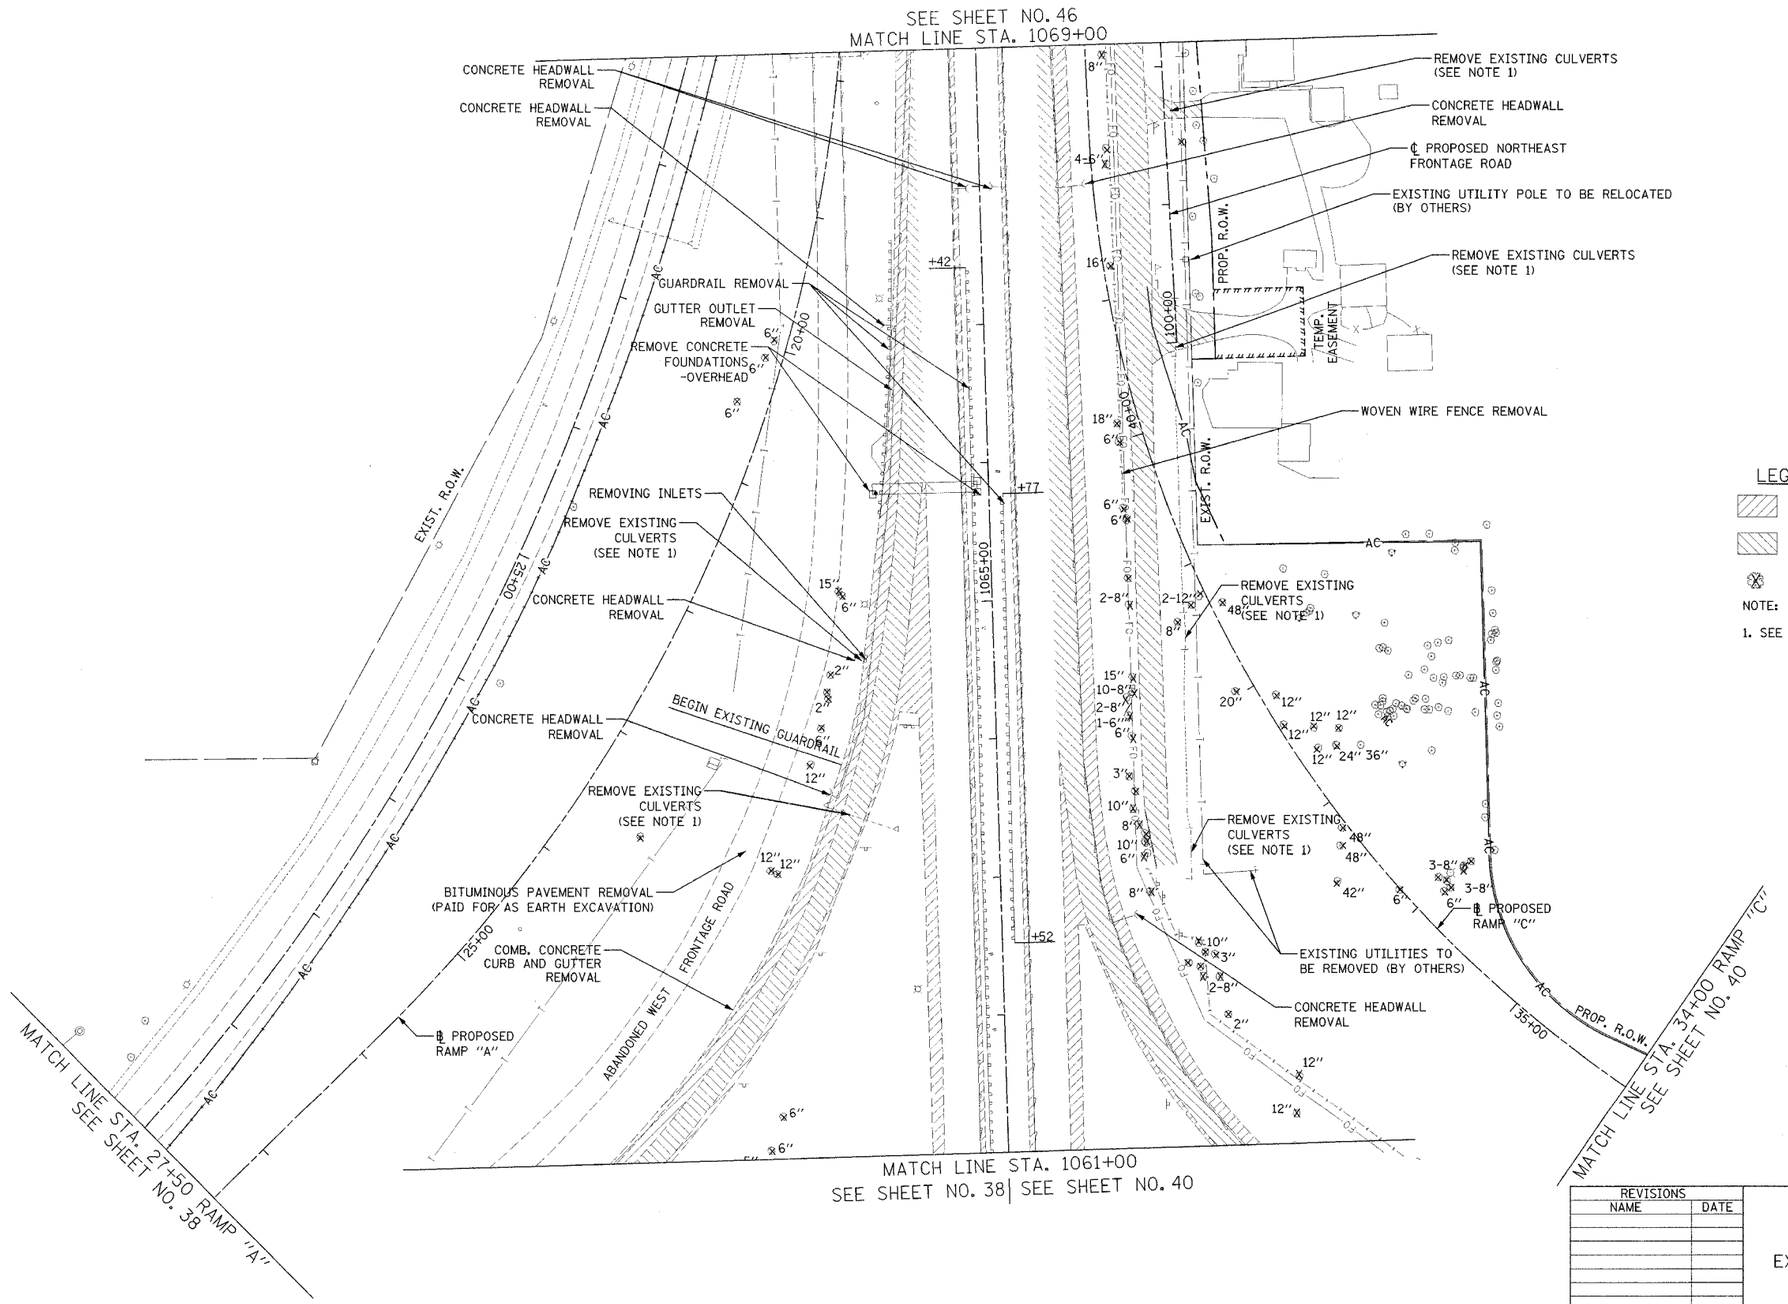


LEGEND

- BITUMINOUS SHOULDER REMOVAL
- PAVEMENT REMOVAL
- TREE REMOVAL

NOTE:

1. SEE SCHEDULE FOR STATIONS AND LENGTH.

| REVISIONS | |
|---|---|
| NAME | DATE |
| | |

STATE OF ILLINOIS
DEPARTMENT OF TRANSPORTATION
F.A.I. 80 & F.A.I. 55 INTERCHANGE

# EXISTING CONDITIONS, UTILITIES & REMOVAL ITEMS F.A.I. 55, RAMPS "A" & "C"

SCALE: 1"=50' DRAWN BY: BWS
DATE: JANUARY, 2005 CHECKED BY: MJL

DATE: 01/03/2005
FILENAME: n:\proj\02580\02880-02\design\removal\02880-02-remove-09.dgn