F.A.I. ROUTE	SECTION	COUNTY	TOTAL SHEETS	SHEET NO.
80-55	99-1(K,BY&AC-B)	WILL	497	47
STA. 1916+00	TO STA. 1934+00			
FED. ROAD DIST. NO. 1	ILLINOIS	FED. AID PROJECT		

CONTRACT NO. 80906

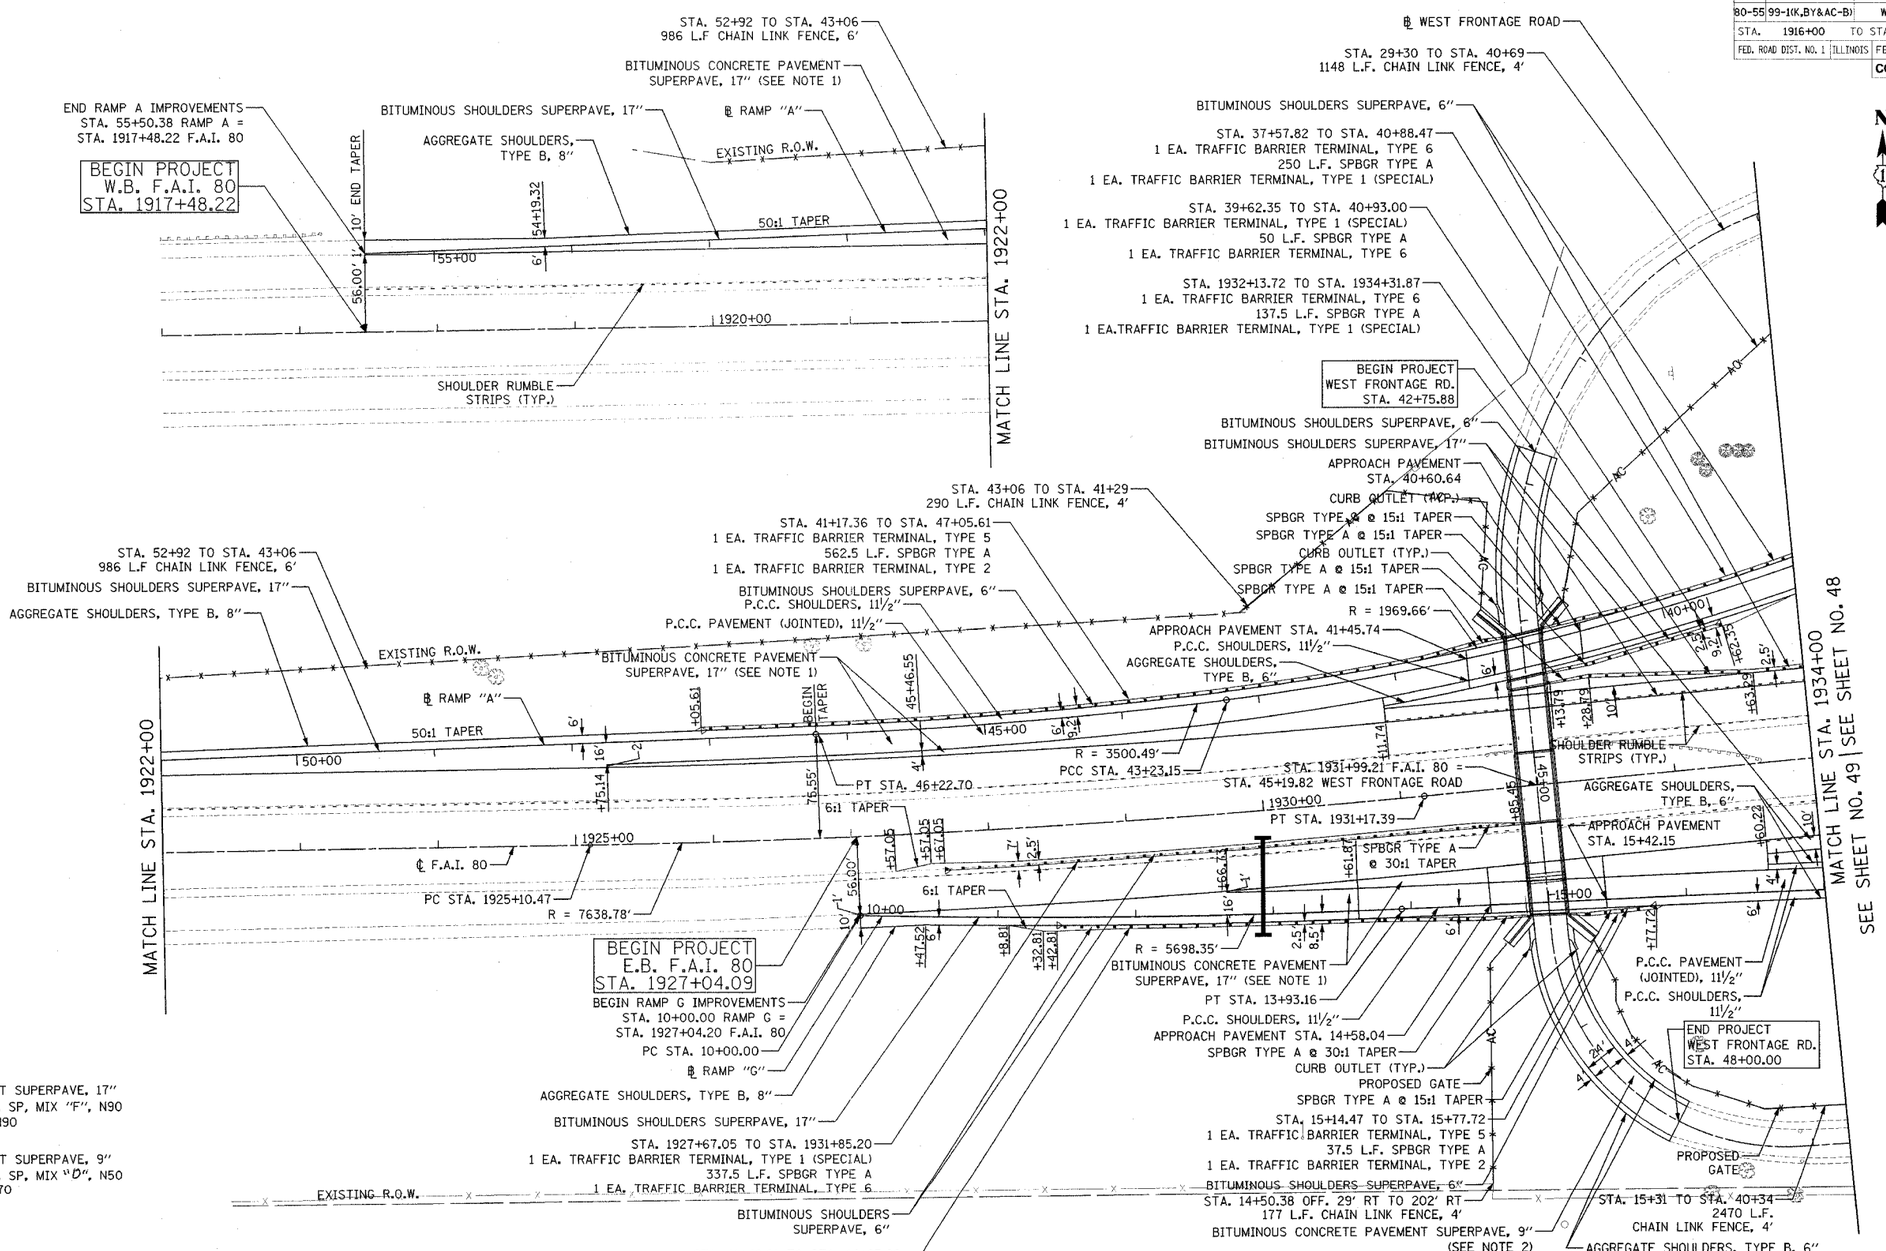

NOTES:

1. BITUMINOUS CONCRETE PAVEMENT SUPERPAVE, 17"
   2" POLYMERIZED BIT. CONC. SC, SP, MIX "F", N90
   15" BIT. CONC. BC, SP, IL-19, N90
2. BITUMINOUS CONCRETE PAVEMENT SUPERPAVE, 9"
   2" ~~POLYMERIZED~~ BIT. CONC. SC, SP, MIX "D", N50
   7" BIT. CONC. BC, SP, IL-19, N70
3. SEE SHEETS 14 THROUGH 20 FOR SCHEDULE OF QUANTITIES
4. SEE SHEETS 154 THROUGH 165 FOR RAMP TERMINAL DETAILS
5. SEE SHEET 172 FOR WEST FRONTAGE ROAD DETAILS

REVISIONS	
NAME	DATE

STATE OF ILLINOIS
DEPARTMENT OF TRANSPORTATION
F.A.I. 80 & F.A.I. 55 INTERCHANGE

PROPOSED PLAN
F.A.I. 80, RAMPS "A" & "G"

SCALE: 1" = 50'
DATE: JANUARY, 2005
DRAWN BY: KDM
CHECKED BY: MJL

Rev.

DATE: 01/03/2005
FILENAME: K:\PROJ\02890\2890-02\Design\Proposed\Plan\2890-PROP-PLAN-01.dgn