F.A. RTE.	SECTION	COUNTY	TOTAL SHEETS	SHEET NO.
80-55	99-1(K,BY&AC-B)	WILL	497	59
STA. 0+00		TO STA. 17+90.91	RAMP "B"	
FED. ROAD DIST. NO. _	ILLINOIS	FED. AID PROJECT		
		CONTRACT NO. 80906		

RAMP "B" PROFILE

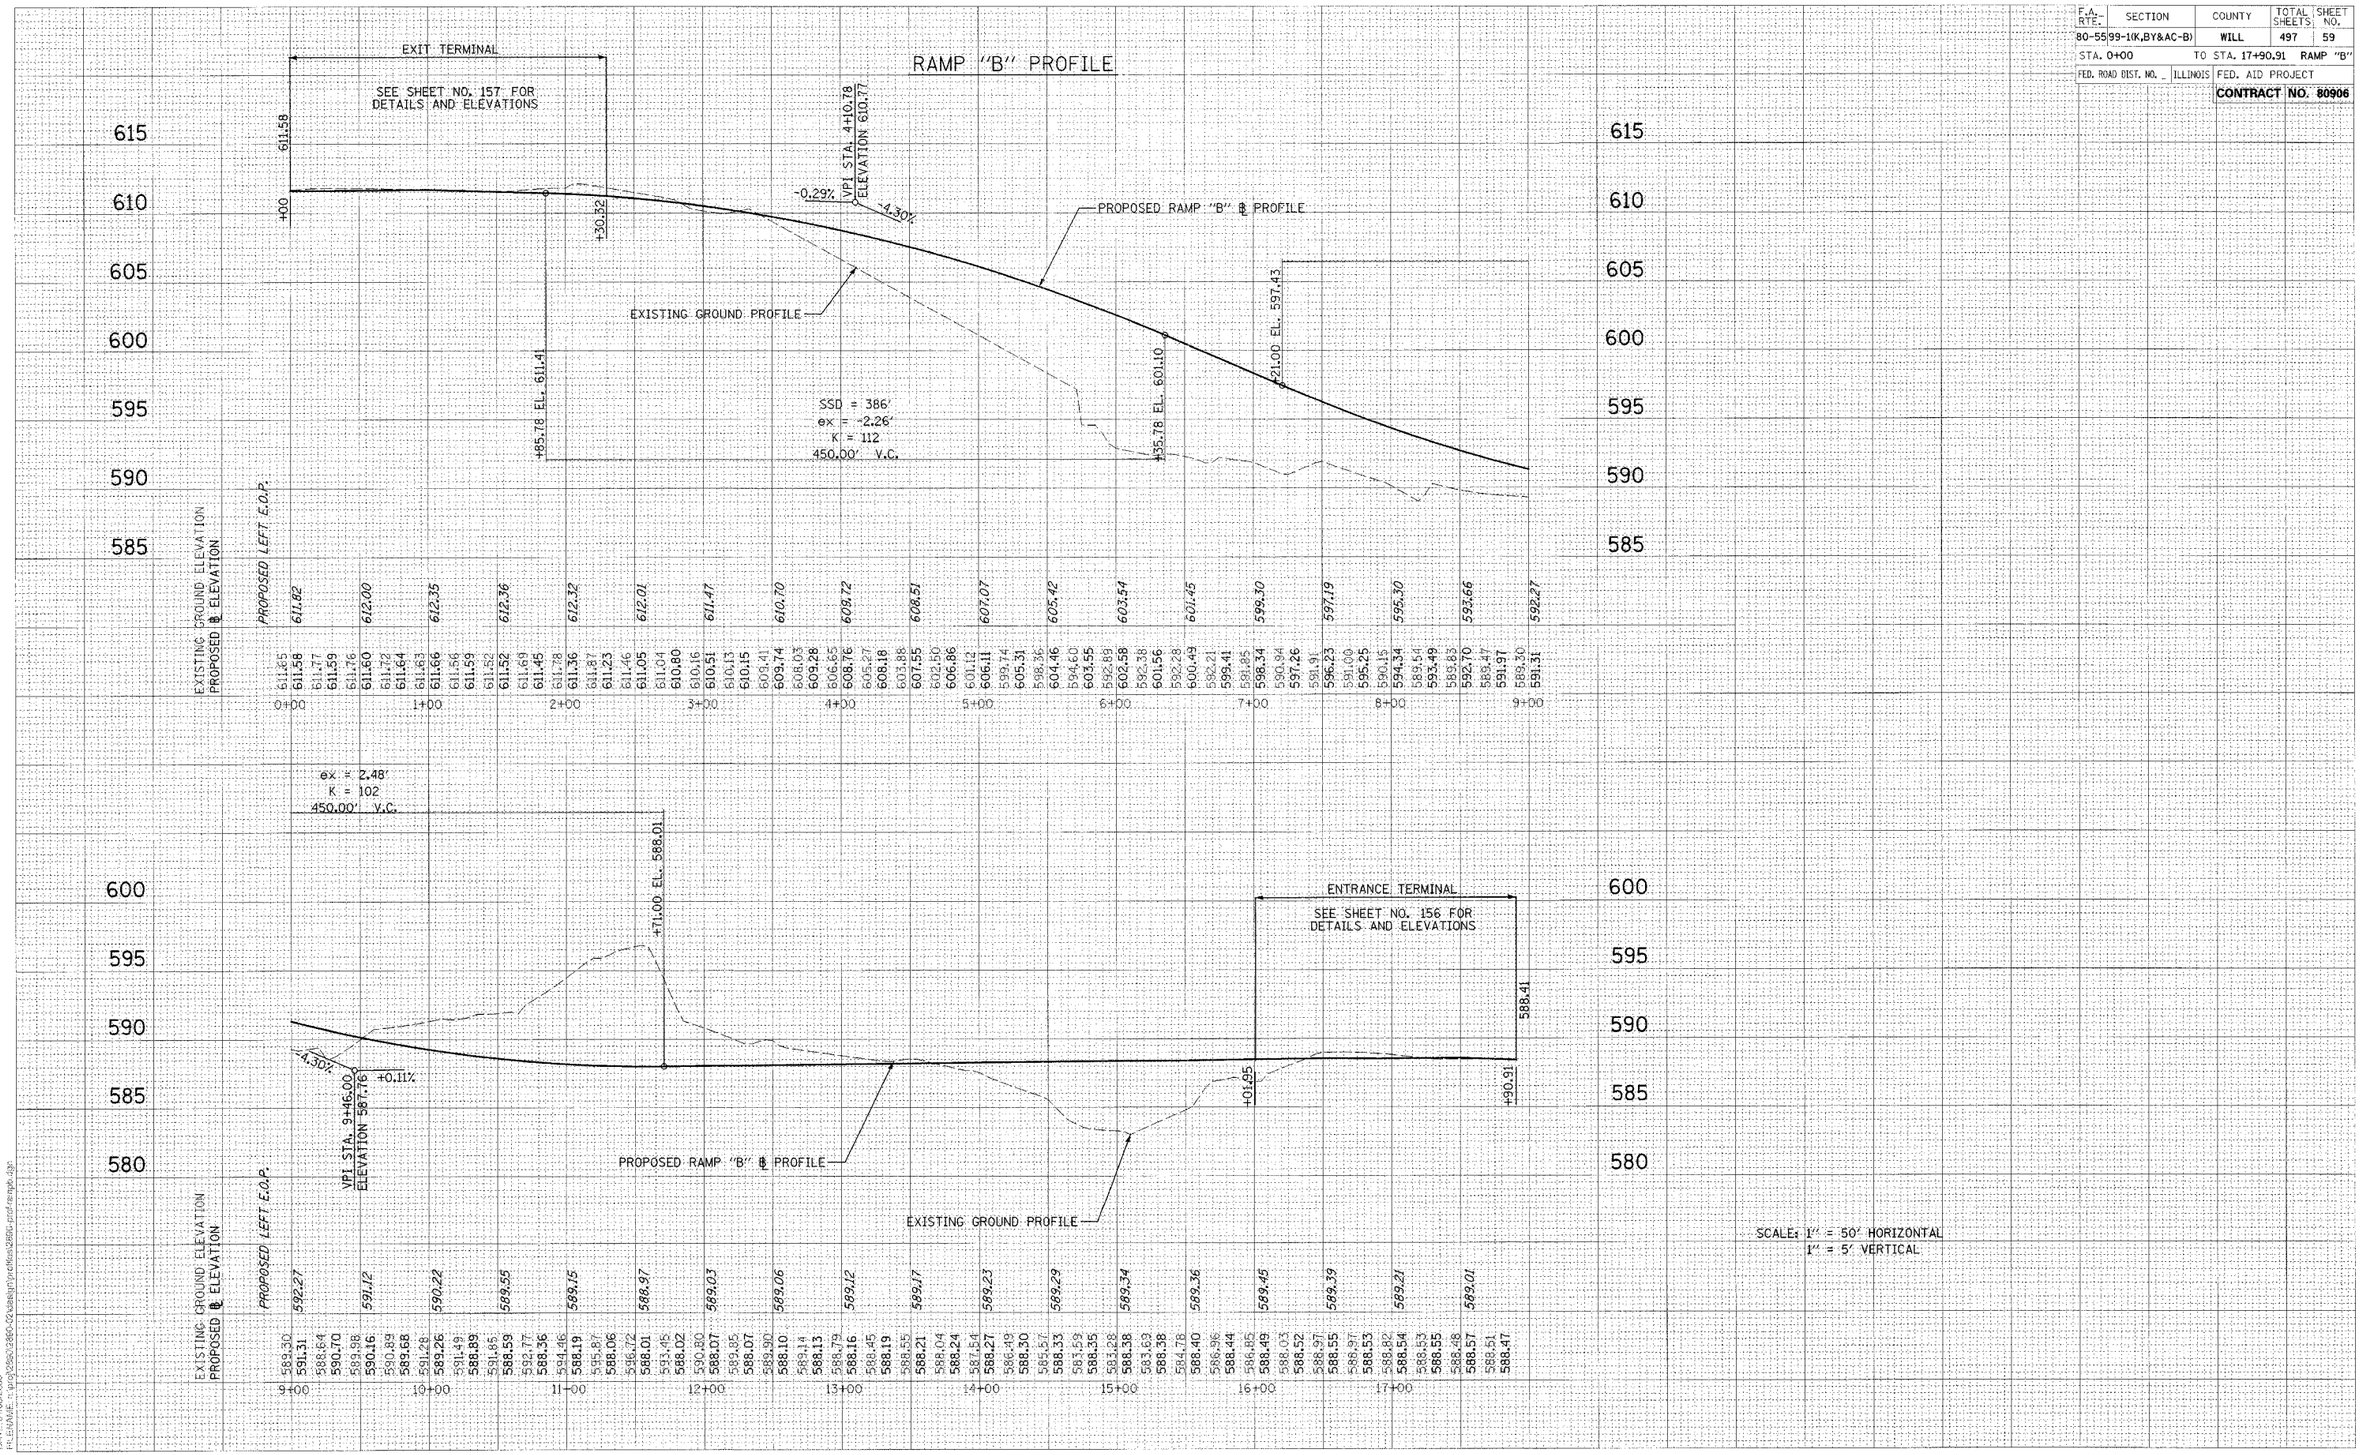

DATE: 11/13/2020
FILENAME: C:\pw_work\dot\projects\ill\80906\80906-02\plan\proj\ill80906-02-sht-ramp-b.dgn