F.A.I. ROUTE	SECTION	COUNTY	TOTAL SHEETS	SHEET NO.
80-55	99-1(K,BY&AC-B)	WILL	497	208
STA.		TO STA.		
FED. ROAD DIST. NO. 1	ILLINOIS	FED. AID PROJECT		

CONTRACT NO. 80906

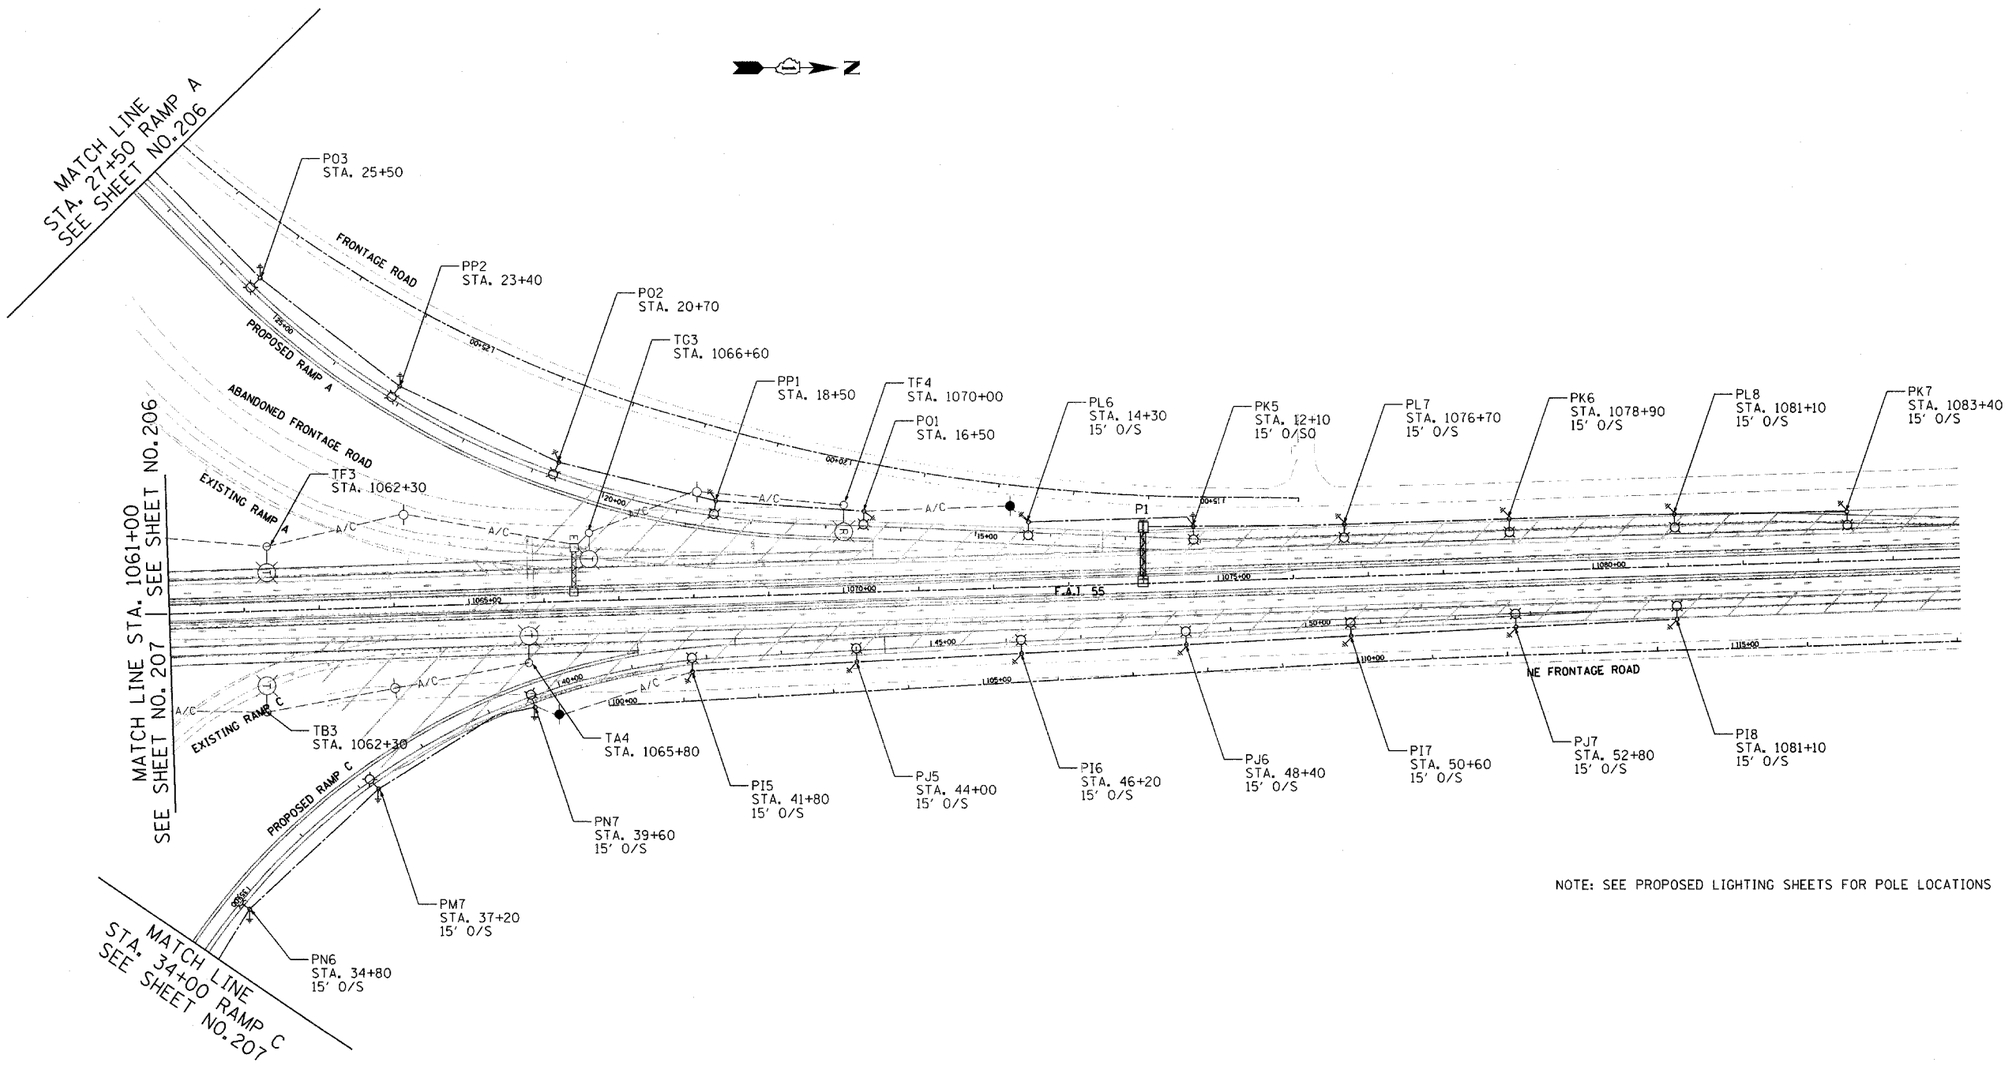

NOTE: SEE PROPOSED LIGHTING SHEETS FOR POLE LOCATIONS

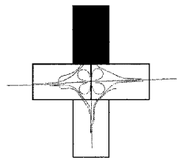

PLAN SHEET LOCATION

REVISIONS	
NAME	DATE

STATE OF ILLINOIS
DEPARTMENT OF TRANSPORTATION
F.A.I. 80 & F.A.I. 55 INTERCHANGE

TEMPORARY LIGHTING PLAN STAGE 1

SCALE: 1" = 100'
DATE: JANUARY, 2005

DRAWN BY: JMV
CHECKED BY: AC

FILENAME: H:\PROJ\80906\80906-AC\Design\Highway\Ill\plts\L0806-TmpLtg1-1-01.dgn