F.A.I. ROUTE	SECTION	COUNTY	TOTAL SHEETS	SHEET NO.
80-55	99-1(K,BY&AC-B)	WILL	497	227
STA. 1037+50	TO STA. 1046+50			
FED. ROAD DIST. NO. 1	ILLINOIS	FED. AID PROJECT		

CONTRACT NO. 80906

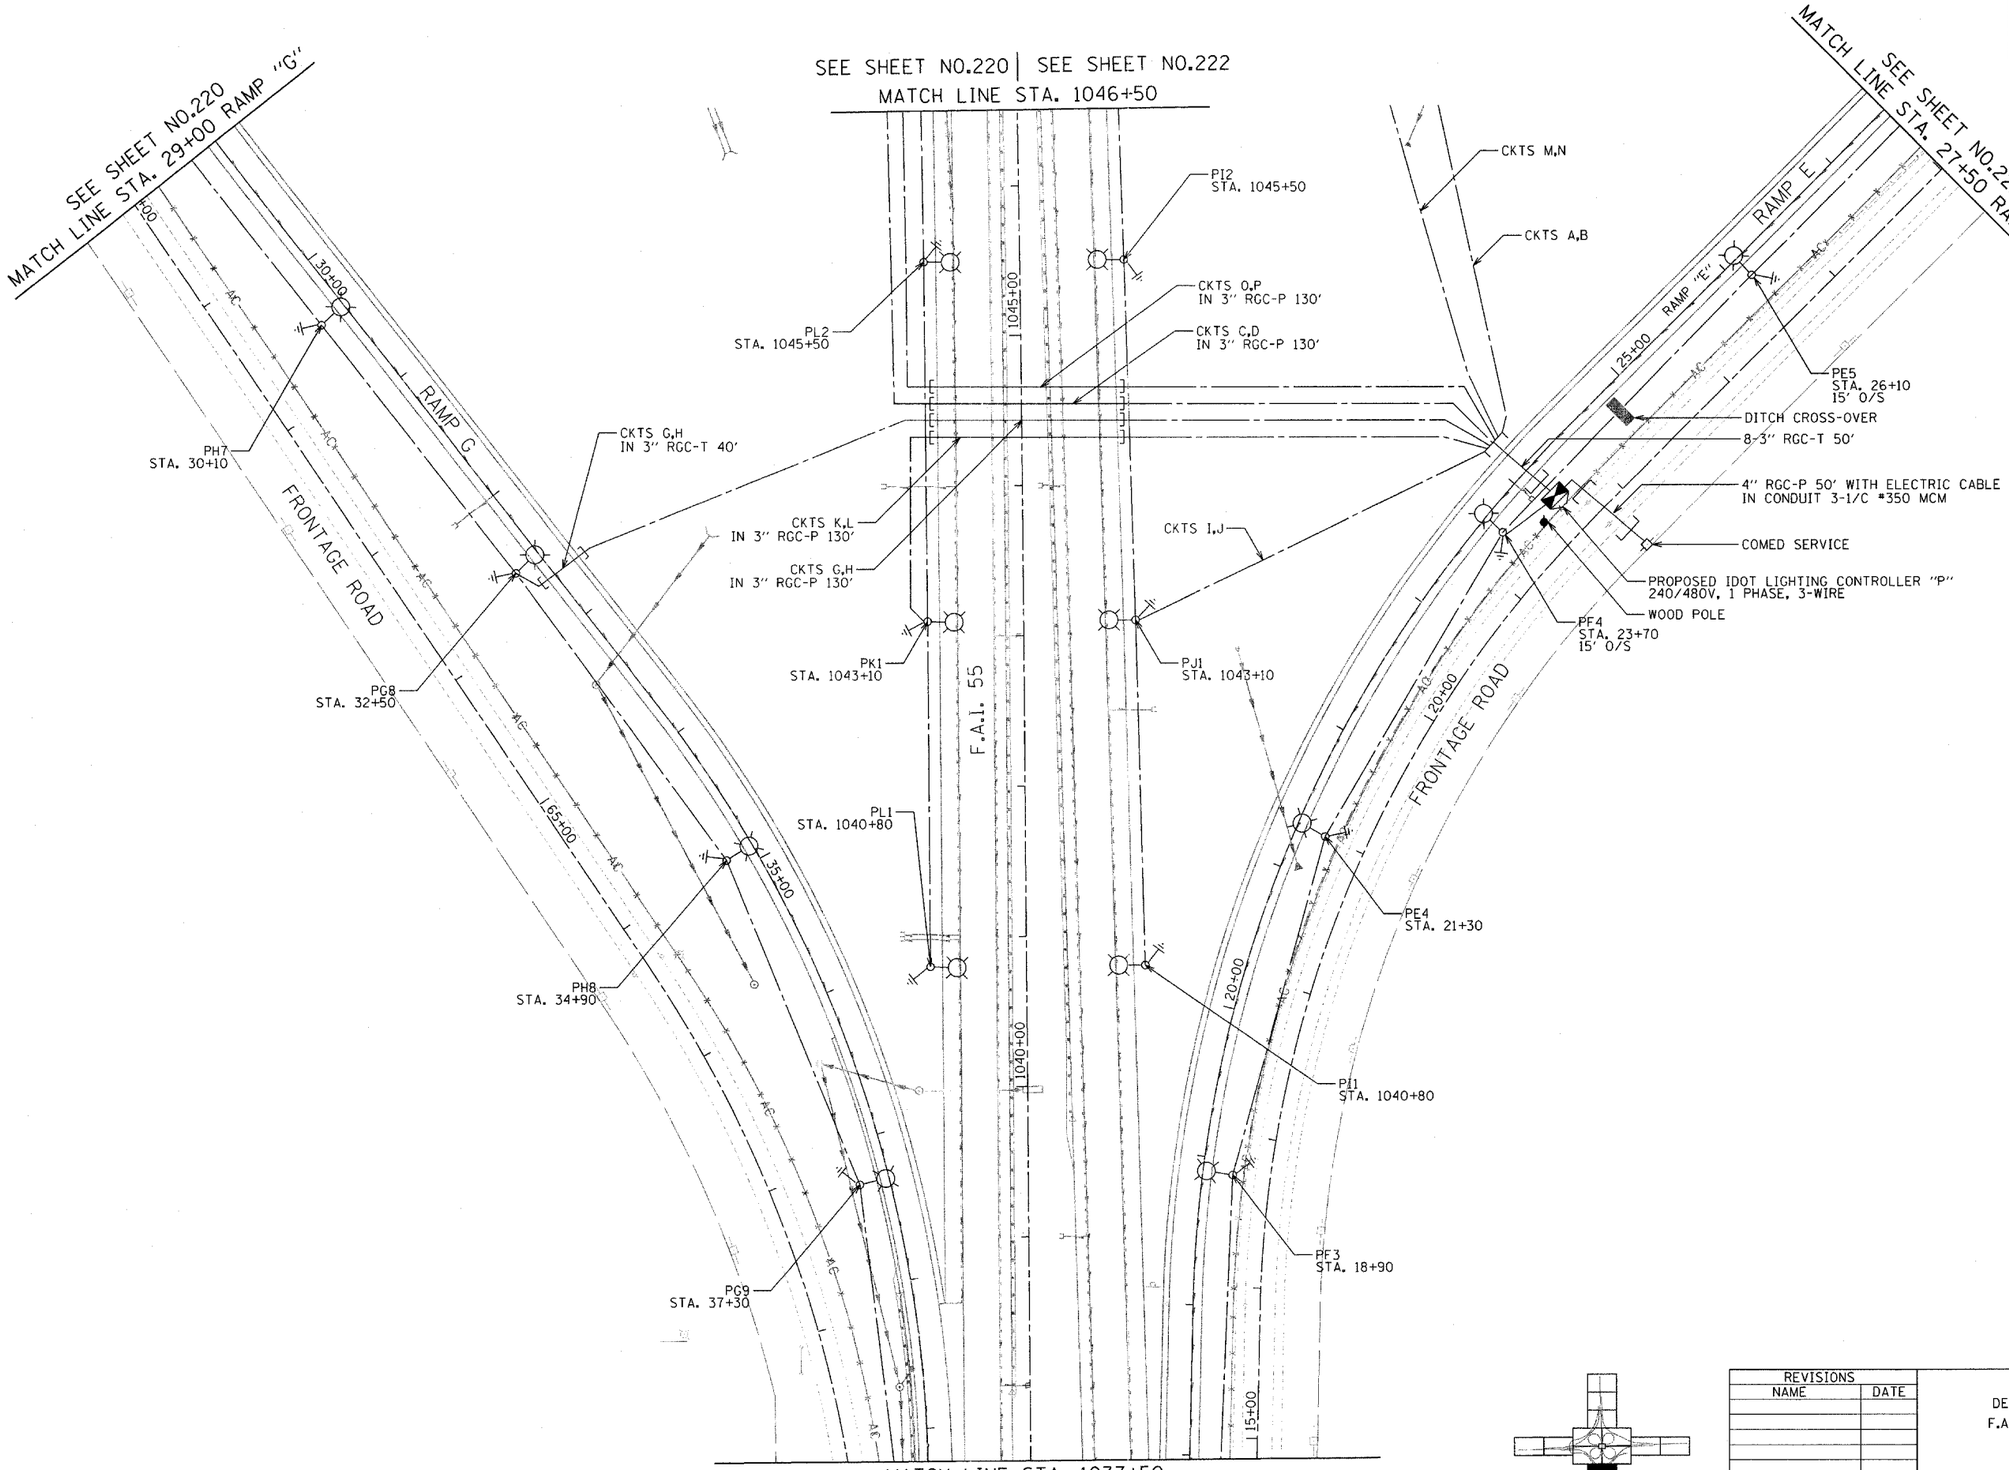

PLAN SHEET LOCATION

REVISIONS	
NAME	DATE

STATE OF ILLINOIS
DEPARTMENT OF TRANSPORTATION
F.A.I. 80 & F.A.I. 55 INTERCHANGE

LIGHTING PLAN
F.A.I. 55, RAMPS "E" & "G"

SCALE: 1" = 50'
DRAWN BY: JMV
DATE: JANUARY, 2005
CHECKED BY: AC

FILENAME: n:\dot\construct\design\lighting\case-lighting-11.dgn