F.A.I. ROUTE	SECTION	COUNTY	TOTAL SHEETS	SHEET NO.
80-55	99-10K,BY&AC-B)	WILL	497	321
STA.		TO STA.		
FED. ROAD DIST. NO. 1	ILLINOIS	FED. AID PROJECT		

CONTRACT NO. 80906

N

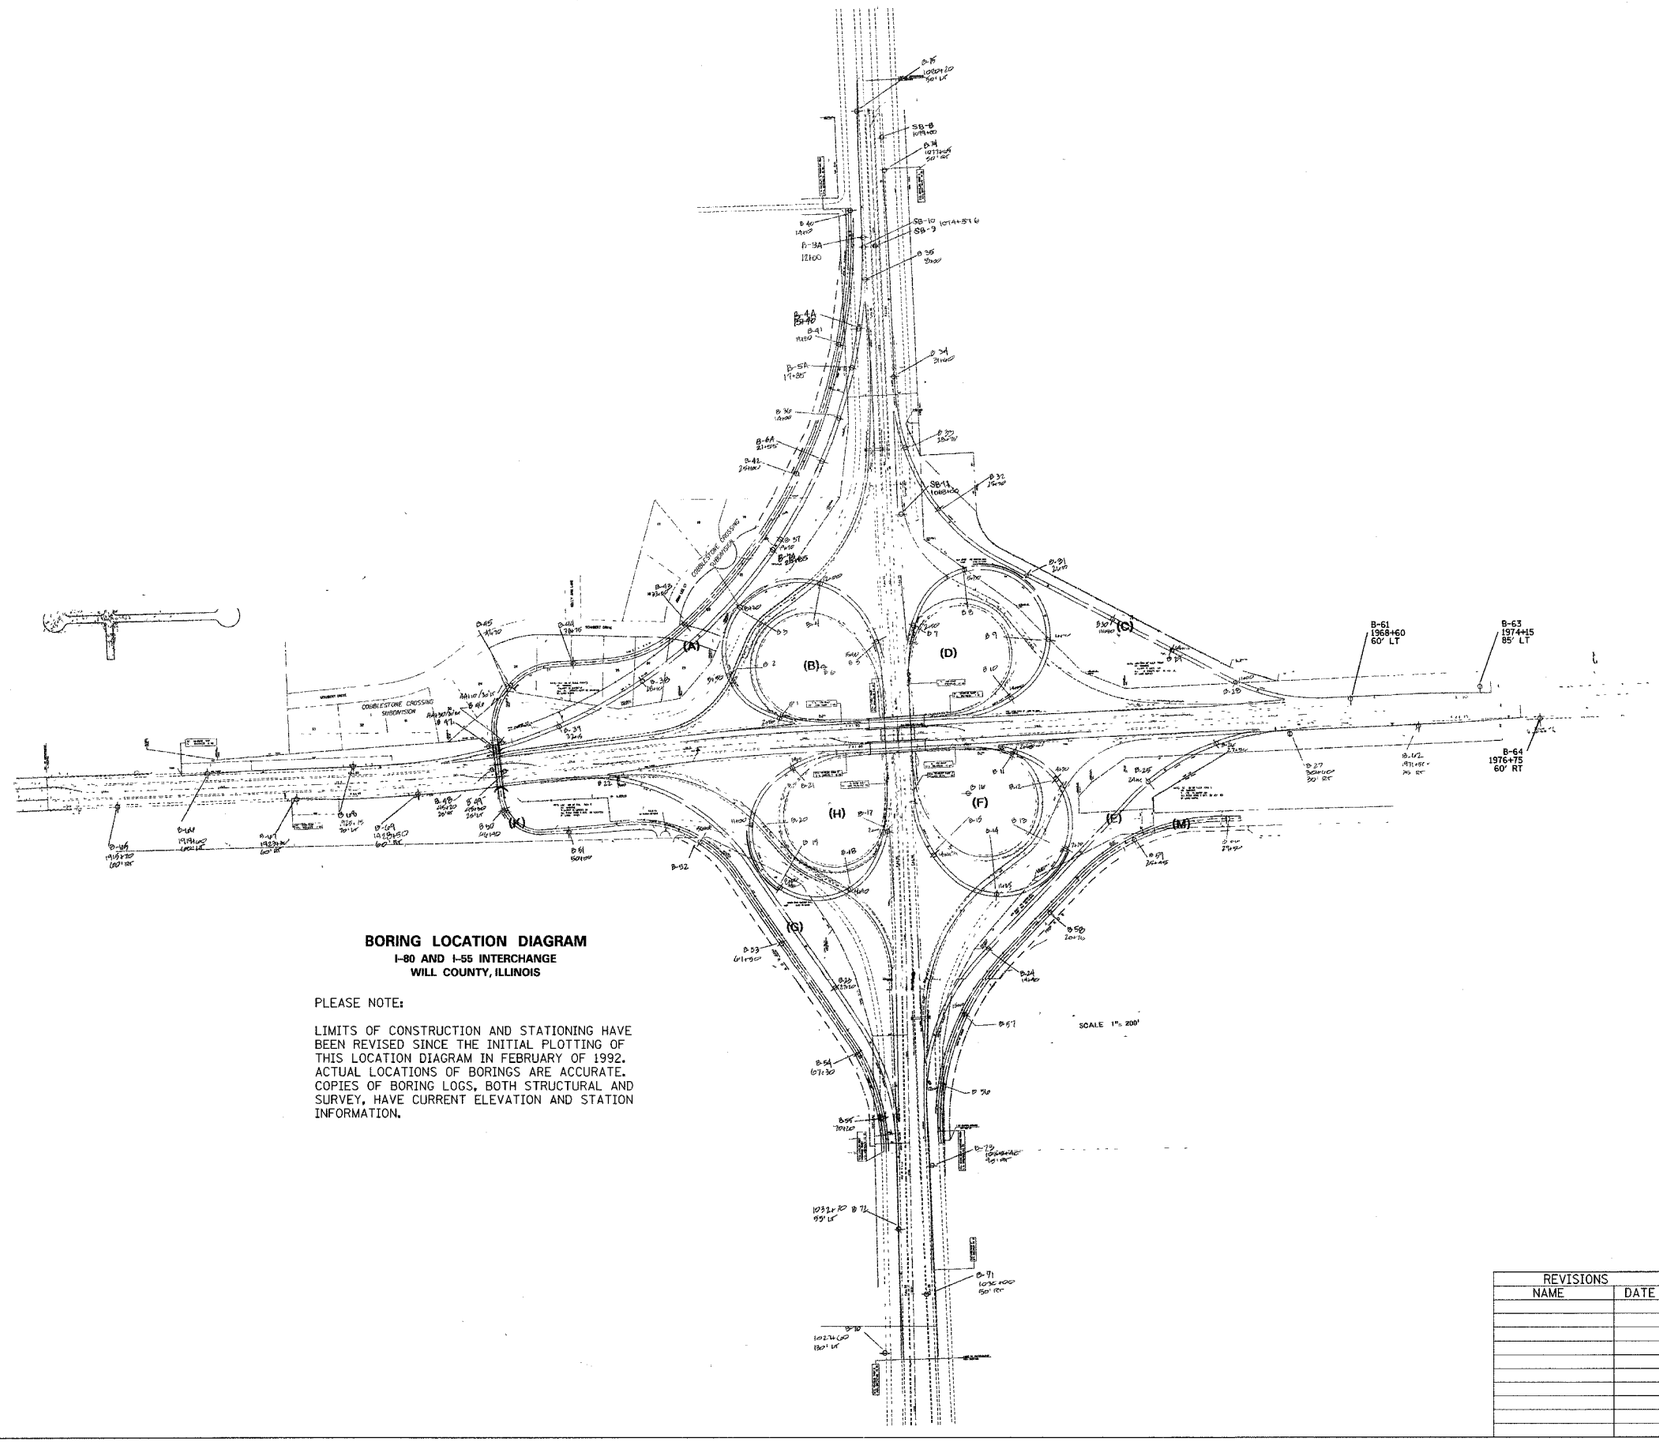

BORING LOCATION DIAGRAM

I-80 AND I-55 INTERCHANGE
WILL COUNTY, ILLINOIS

PLEASE NOTE:

LIMITS OF CONSTRUCTION AND STATIONING HAVE BEEN REVISED SINCE THE INITIAL PLOTTING OF THIS LOCATION DIAGRAM IN FEBRUARY OF 1992. ACTUAL LOCATIONS OF BORINGS ARE ACCURATE. COPIES OF BORING LOGS, BOTH STRUCTURAL AND SURVEY, HAVE CURRENT ELEVATION AND STATION INFORMATION.

REVISIONS	
NAME	DATE

STATE OF ILLINOIS
DEPARTMENT OF TRANSPORTATION
F.A.I. 80 & F.A.I. 55 INTERCHANGE

BORING LOCATION MAP

SCALE:
DATE: JANUARY, 2005

DRAWN BY:
CHECKED BY:

DATE: 01/03/2005
FILENAME: n:\crcy\2880\2880-02\design\details\soil boring logs\location sheet 1.dgn