F.A. ROUTE	SECTION	COUNTY	TOTAL SHEETS	SHEET NO
55,80	*	WILL	497	334
STA 38+00	TO STA 49+24	RAMP "G"		
FED. ROAD DIST. NO. 7	ILLINOIS	FEDERAL AID PROJECT		

* 99-11 K, BY & AC-B
CONTRACT NO. 80906

RAMP "G" PROFILE

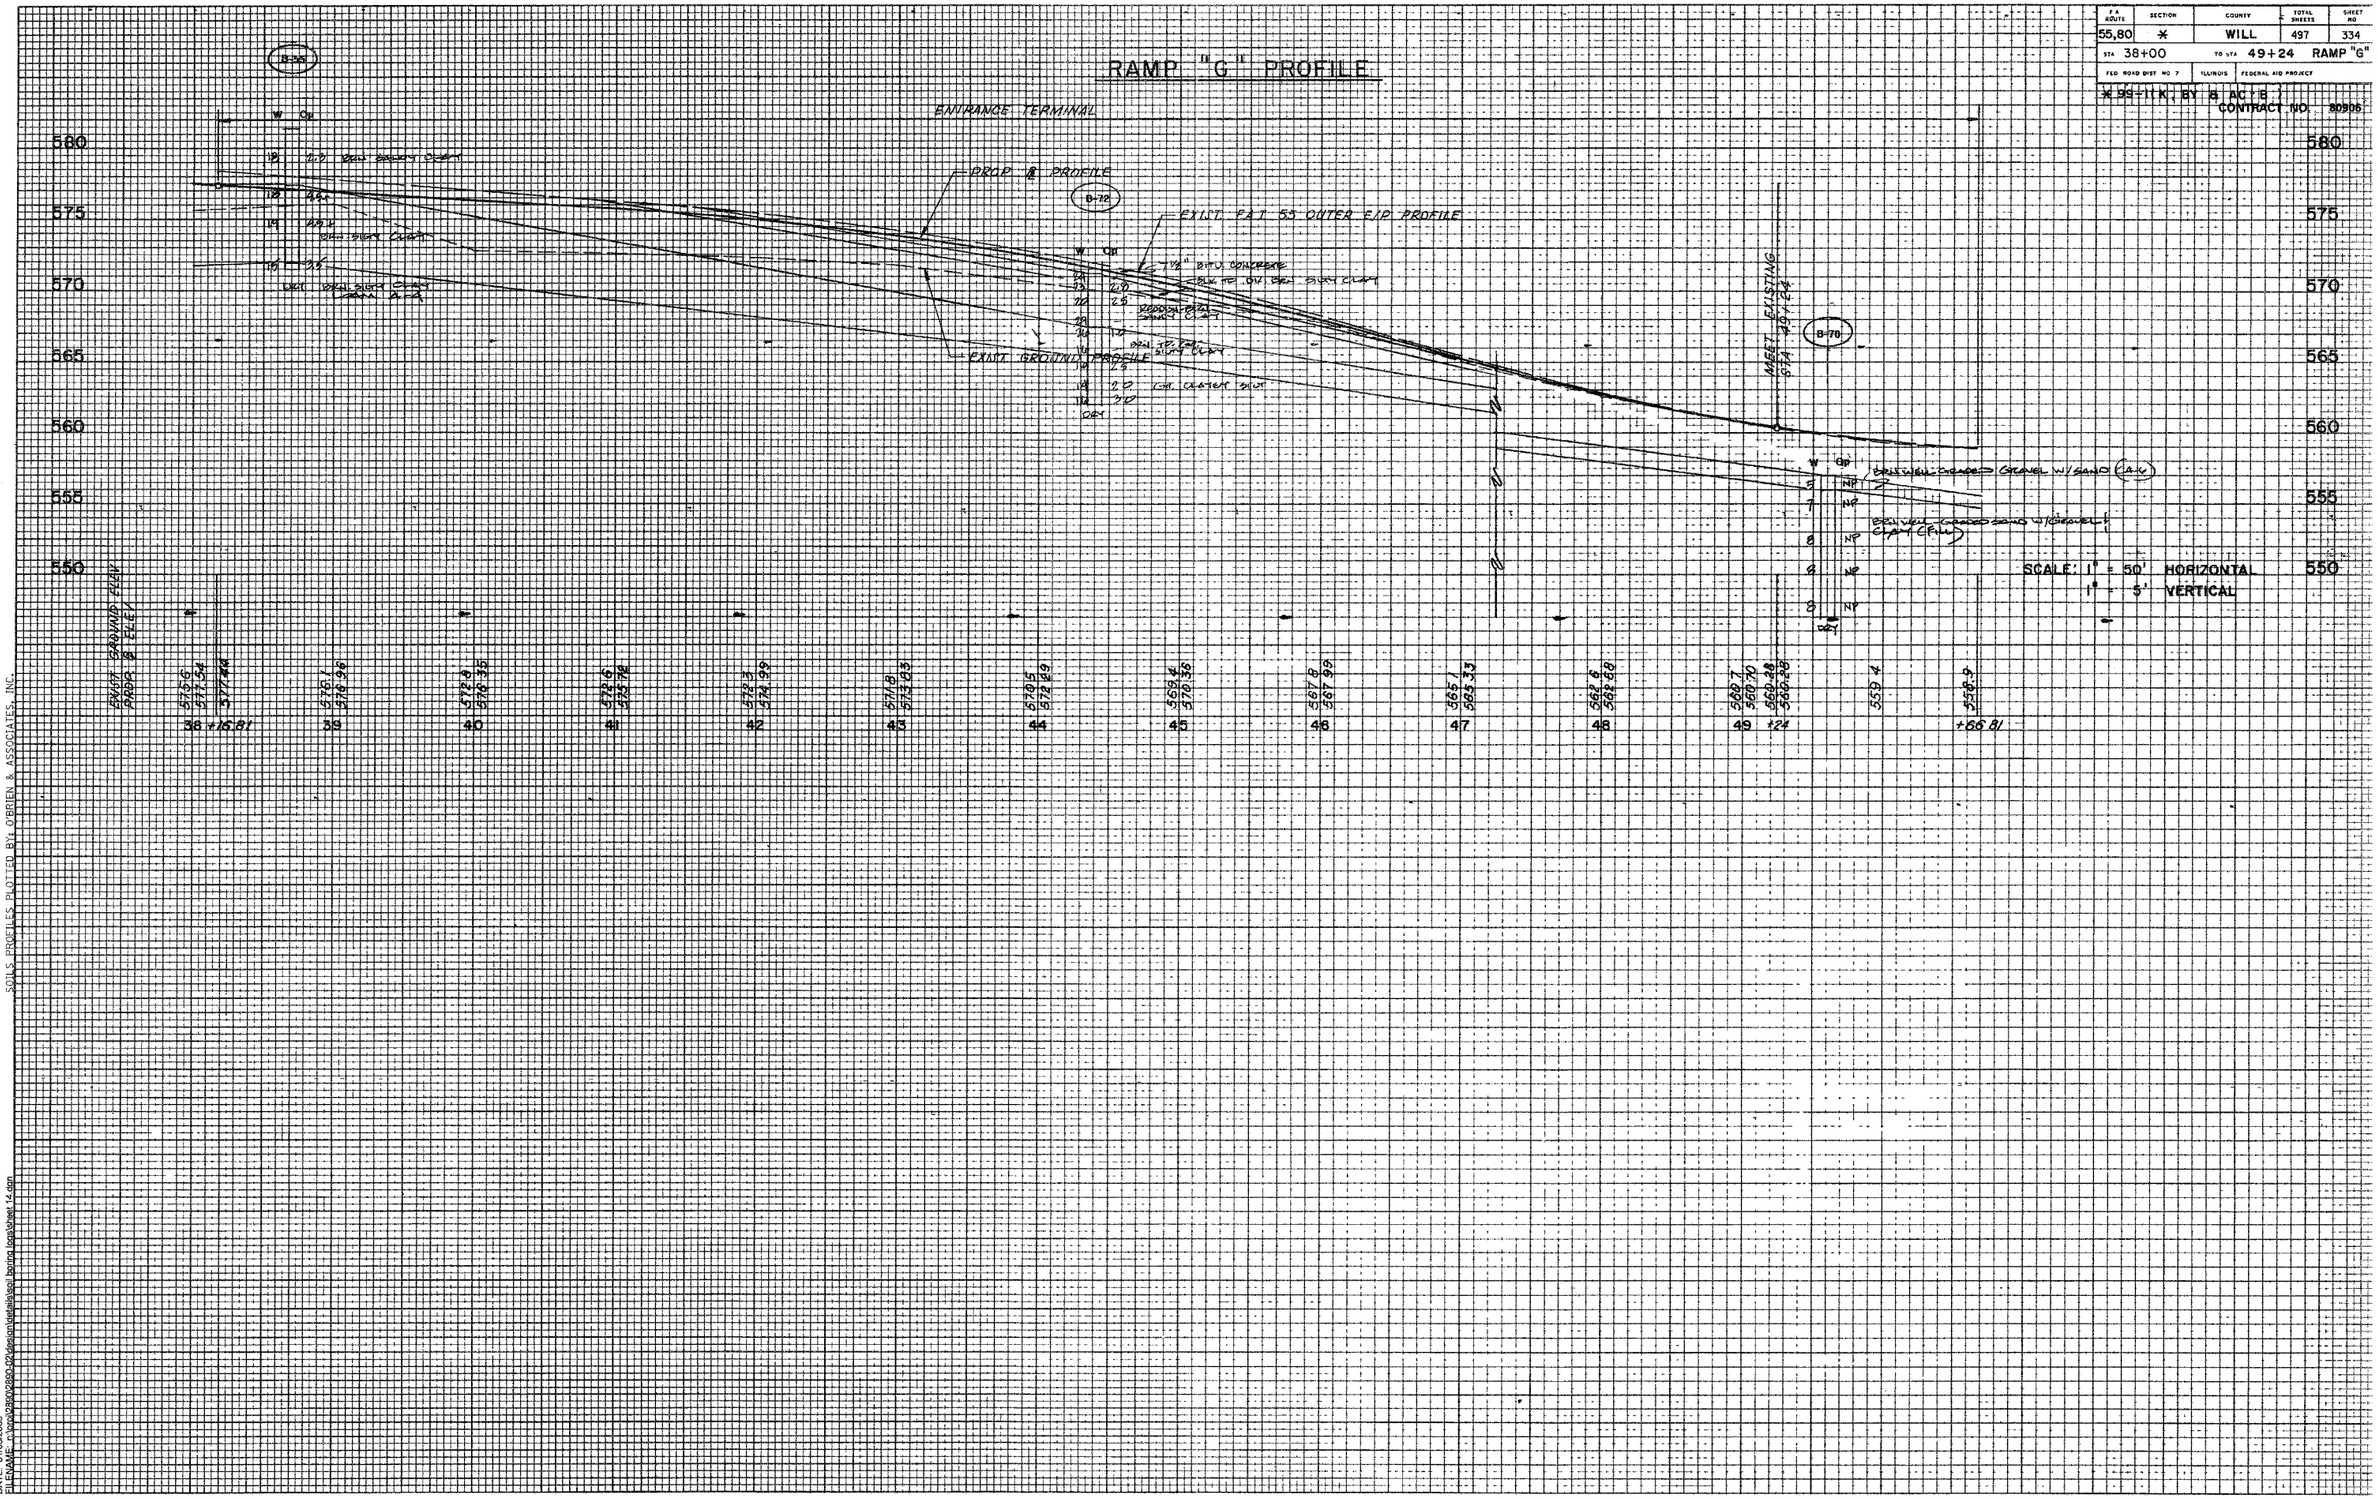

SOILS PROFILES PLOTTED BY: O'BRIEN & ASSOCIATES, INC.

DATE: 01/03/2005
FILENAME: c:\pwworking\dot\d0806\g\variant\details\geo\boring\boring\sheet 14.dgn