F.A. RTE.	SECTION	COUNTY	TOTAL SHEETS	SHEET NO.
80-55	99-10K,BY&AC-B)	WILL	497	374
STA. 1056+00	TO STA. 1058+00	NB F.A.I. 55		
FED. ROAD DIST. NO.	ILLINOIS	FED. AID PROJECT		
CONTRACT NO. 80906				

PRE-STAGE | STAGE 1

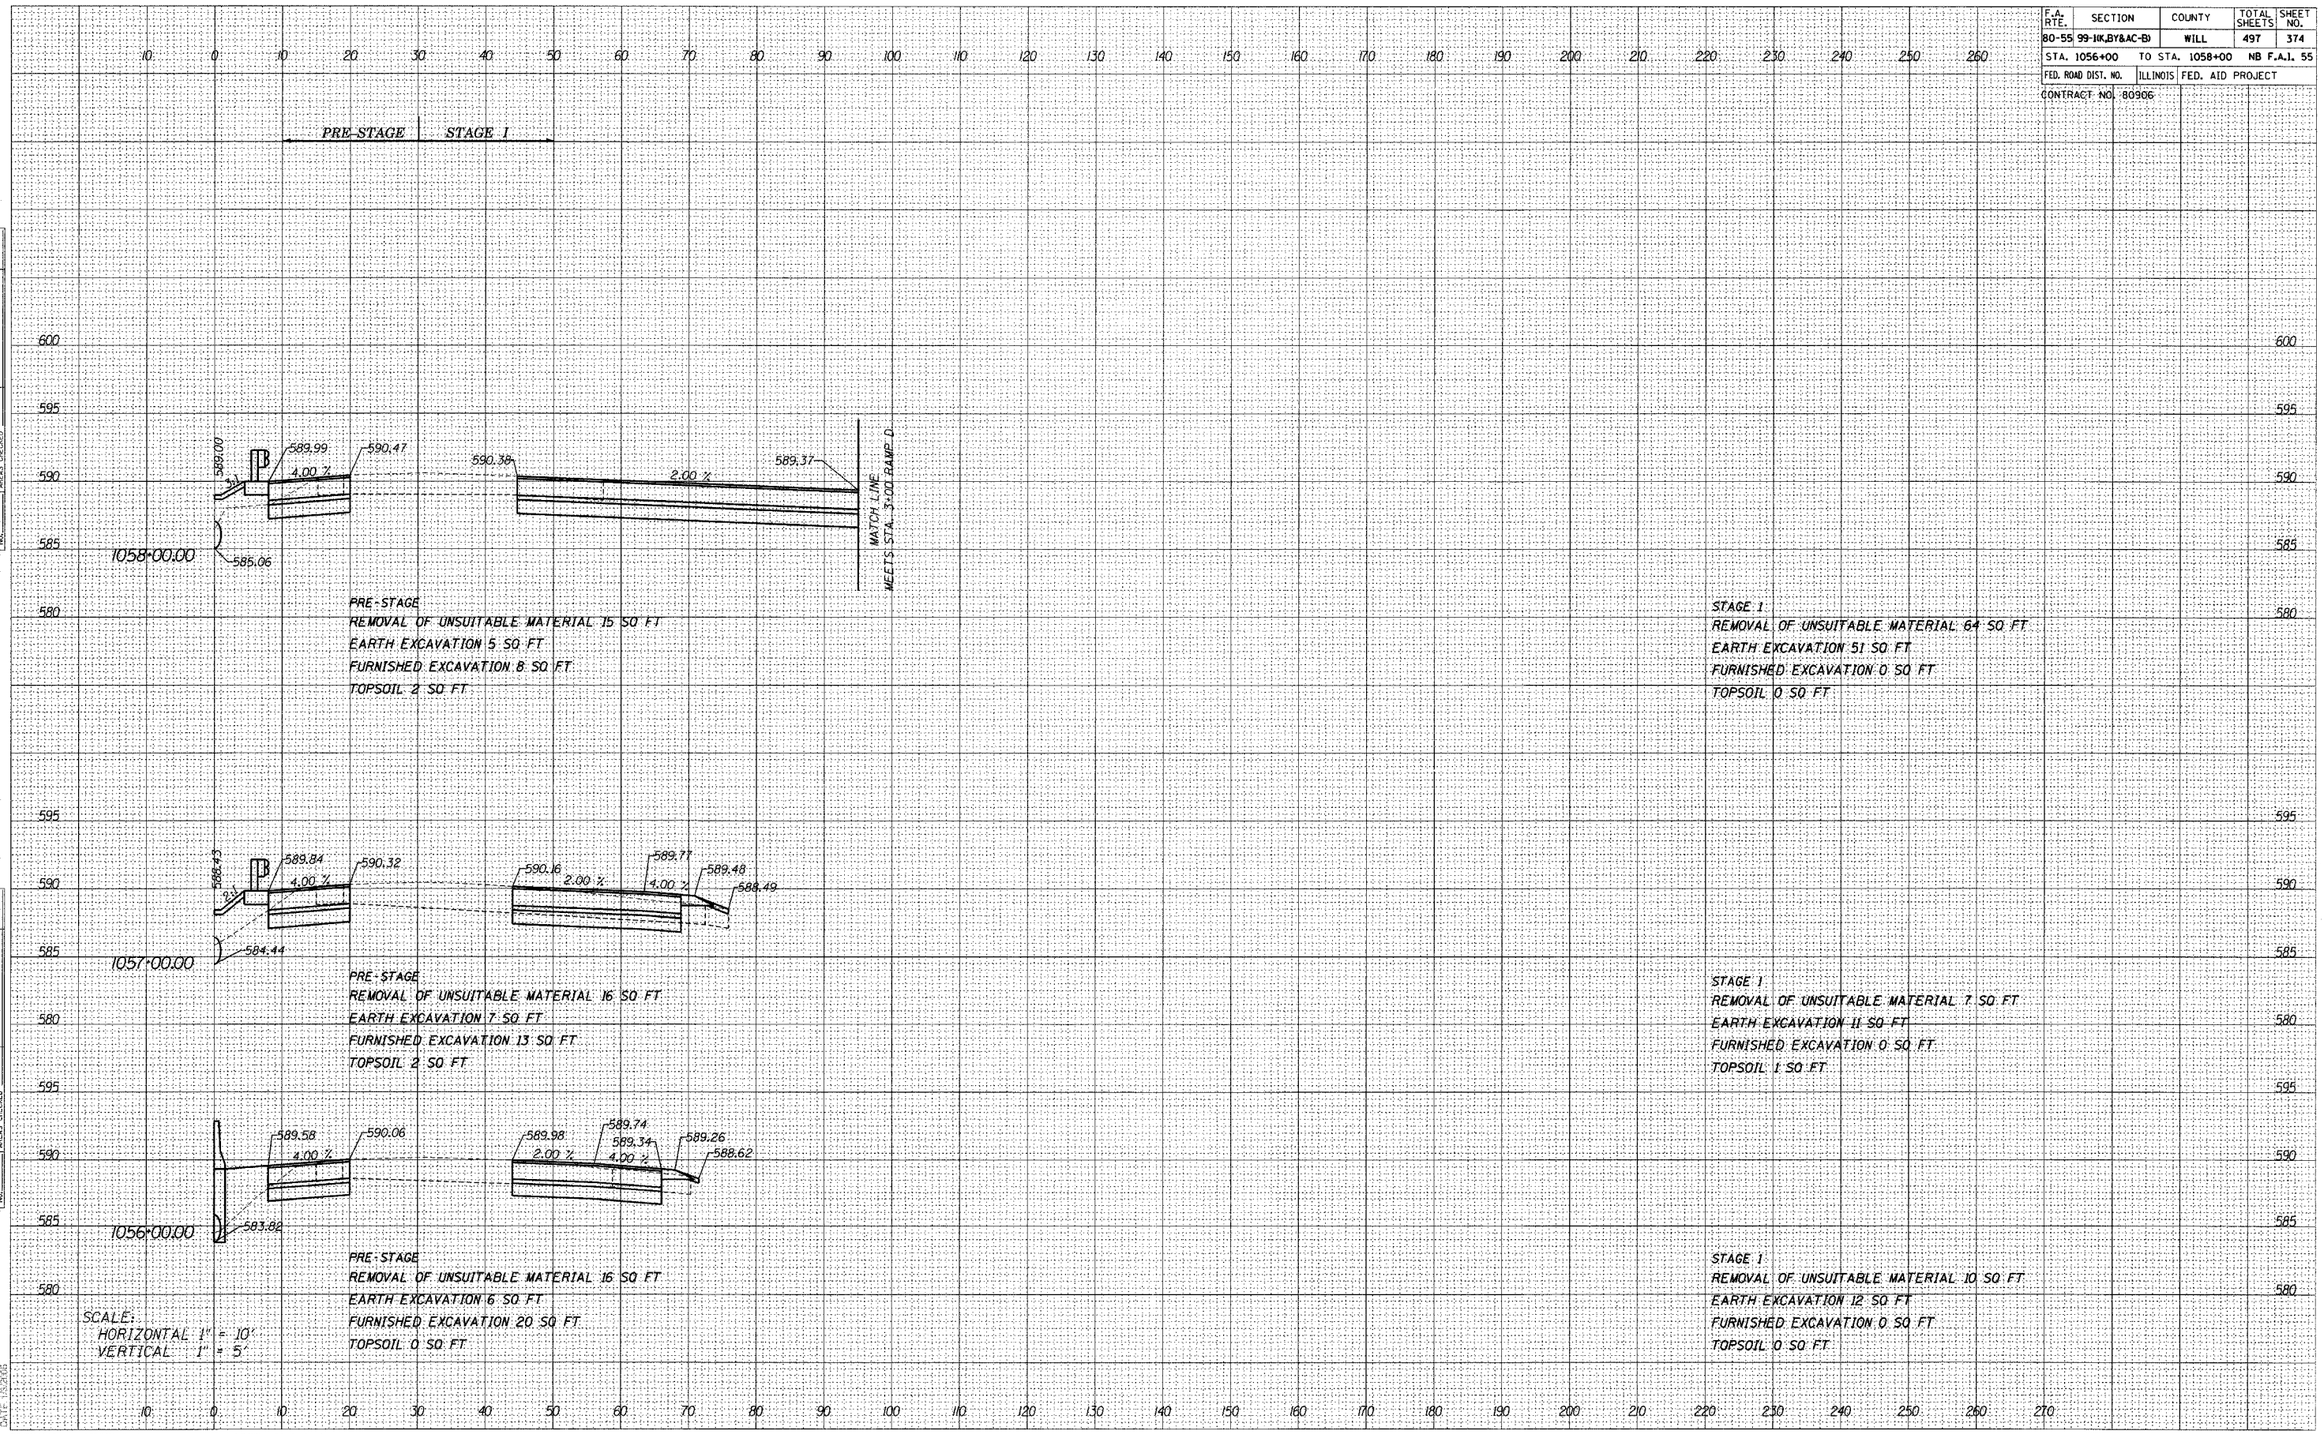

PRE-STAGE
REMOVAL OF UNSUITABLE MATERIAL 15 SQ FT
EARTH EXCAVATION 5 SQ FT
FURNISHED EXCAVATION 8 SQ FT
TOPSOIL 2 SQ FT

STAGE 1
REMOVAL OF UNSUITABLE MATERIAL 64 SQ FT
EARTH EXCAVATION 51 SQ FT
FURNISHED EXCAVATION 0 SQ FT
TOPSOIL 0 SQ FT

PRE-STAGE
REMOVAL OF UNSUITABLE MATERIAL 16 SQ FT
EARTH EXCAVATION 7 SQ FT
FURNISHED EXCAVATION 13 SQ FT
TOPSOIL 2 SQ FT

STAGE 1
REMOVAL OF UNSUITABLE MATERIAL 7 SQ FT
EARTH EXCAVATION 11 SQ FT
FURNISHED EXCAVATION 0 SQ FT
TOPSOIL 1 SQ FT

PRE-STAGE
REMOVAL OF UNSUITABLE MATERIAL 16 SQ FT
EARTH EXCAVATION 6 SQ FT
FURNISHED EXCAVATION 20 SQ FT
TOPSOIL 0 SQ FT

STAGE 1
REMOVAL OF UNSUITABLE MATERIAL 10 SQ FT
EARTH EXCAVATION 12 SQ FT
FURNISHED EXCAVATION 0 SQ FT
TOPSOIL 0 SQ FT

SCALE:
HORIZONTAL 1" = 10'
VERTICAL 1" = 5'

FINAL SURVEY	BY	DATE
SURVEYED		
PLOTTED		
TEMPLATE		
AREAS		
AREAS CHECKED		
NOTE BOOK NO.		

ORIGINAL SURVEY	BY	DATE
SURVEYED		
PLOTTED		
TEMPLATE		
AREAS		
AREAS CHECKED		
NOTE BOOK NO.		

DATE 1/12/06

FILENAME: n:\pmj\0880\02880-02\design\template\80-55-02880-rec6-no-st-rest.pgn