F.A. RTE.	SECTION	COUNTY	TOTAL SHEETS	SHEET NO.
80-55	99-1X,BY&AC-B)	WILL	497	376
STA. 1063+00	TO STA. 1065+00	NB F.A.I. 55		
FED. ROAD DIST. NO.	ILLINOIS	FED. AID PROJECT		

CONTRACT NO. 80906

FINAL SURVEY	BY	DATE
NOTE BOOK	SURVEYED	
NO.	PLOTTED	
	LOCATE	
	AREAS	
	AREAS CHECKED	

ORIGINAL SURVEY	BY	DATE
NOTE BOOK	SURVEYED	
NO.	PLOTTED	
	LOCATE	
	AREAS	
	AREAS CHECKED	

PRE-STAGE STAGE 1

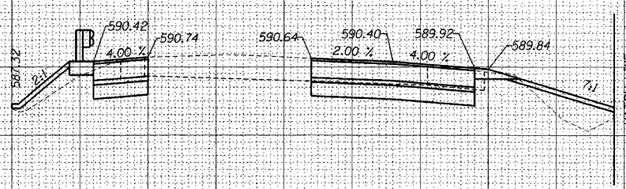

1065+00.00

PRE-STAGE
REMOVAL OF UNSUITABLE MATERIAL 11 SQ FT
EARTH EXCAVATION 5 SQ FT
FURNISHED EXCAVATION 6 SQ FT
TOPSOIL 4 SQ FT

STAGE 1
REMOVAL OF UNSUITABLE MATERIAL 30 SQ FT
EARTH EXCAVATION 16 SQ FT
FURNISHED EXCAVATION 17 SQ FT
TOPSOIL 12 SQ FT

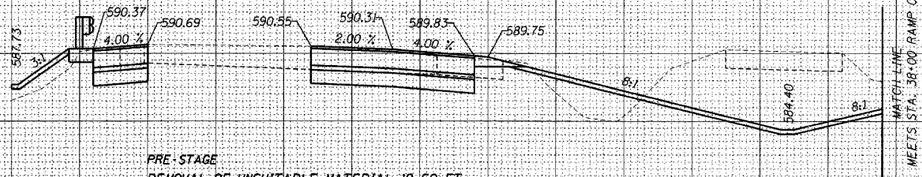

1064+00.00

PRE-STAGE
REMOVAL OF UNSUITABLE MATERIAL 12 SQ FT
EARTH EXCAVATION 6 SQ FT
FURNISHED EXCAVATION 8 SQ FT
TOPSOIL 4 SQ FT

STAGE 1
REMOVAL OF UNSUITABLE MATERIAL 65 SQ FT
EARTH EXCAVATION 105 SQ FT
FURNISHED EXCAVATION 23 SQ FT
TOPSOIL 23 SQ FT

1063+00.00

PRE-STAGE
REMOVAL OF UNSUITABLE MATERIAL 11 SQ FT
EARTH EXCAVATION 6 SQ FT
FURNISHED EXCAVATION 7 SQ FT
TOPSOIL 3 SQ FT

STAGE 1
REMOVAL OF UNSUITABLE MATERIAL 139 SQ FT
EARTH EXCAVATION 207 SQ FT
FURNISHED EXCAVATION 18 SQ FT
TOPSOIL 36 SQ FT

SCALE:
HORIZONTAL 1" = 10'
VERTICAL 1" = 5'

DATE: 1/2/2020

FILENAME: n:\proj\2690\2690-02\design\terminals\fa55\2690-fa55-ns-sheet.dgn