F.A. RTE.	SECTION	COUNTY	TOTAL SHEETS	SHEET NO.
80-55	99-1IK,BY&AC-B)	WILL	497	377
STA. 1066+00	TO STA. 1067+00	NB F.A.I. 55		
FED. ROAD DIST. NO.	ILLINOIS	FED. AID PROJECT		
CONTRACT NO. 80906				

PRE-STAGE | STAGE 1

PRE-STAGE
REMOVAL OF UNSUITABLE MATERIAL 12 SQ FT
EARTH EXCAVATION 6 SQ FT
FURNISHED EXCAVATION 3 SQ FT
TOPSOIL 4 SQ FT

STAGE 1
REMOVAL OF UNSUITABLE MATERIAL 130 SQ FT
EARTH EXCAVATION 57 SQ FT
FURNISHED EXCAVATION 6 SQ FT
TOPSOIL 10 SQ FT

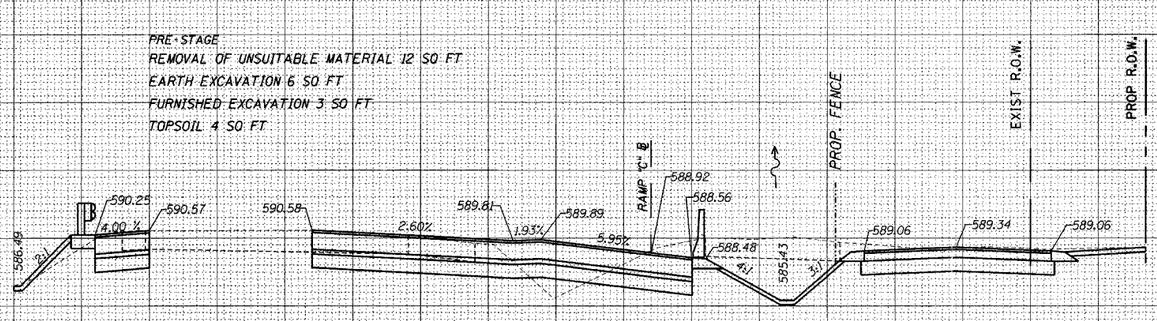

PRE-STAGE
REMOVAL OF UNSUITABLE MATERIAL 16 SQ FT
EARTH EXCAVATION 5 SQ FT
FURNISHED EXCAVATION 3 SQ FT
TOPSOIL 4 SQ FT

STAGE 1
REMOVAL OF UNSUITABLE MATERIAL 79 SQ FT
EARTH EXCAVATION 50 SQ FT
FURNISHED EXCAVATION 11 SQ FT
TOPSOIL 17 SQ FT

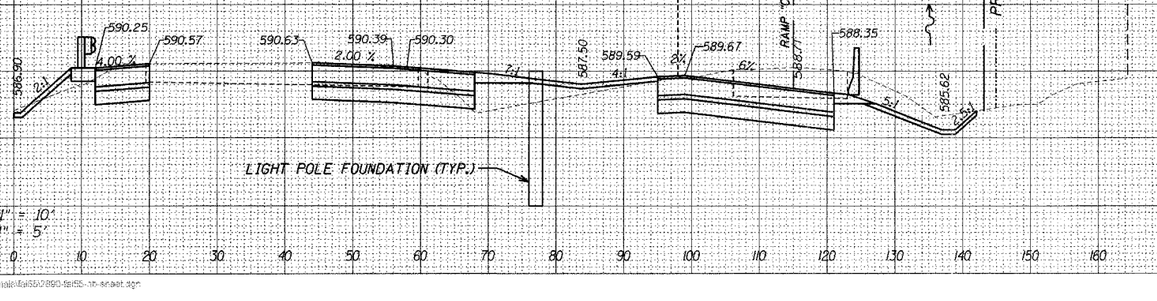

SCALE:
HORIZONTAL 1" = 10'
VERTICAL 1" = 5'

ORIGINAL SURVEY	SURVEYED	BY	DATE
NOTE BOOK	PLOTTED		
NO.	TEMPLATE		
	AREAS		
	AREAS CHECKED		

FINAL SURVEY	SURVEYED	BY	DATE
NOTE BOOK	PLOTTED		
NO.	TEMPLATE		
	AREAS		
	AREAS CHECKED		

DATE: 1/6/2006

FILENAME: n:\proj\02800\800-02\design\terminal\dgn\55D7860-9855-tr-sheet.dgn