F.A. RTE.	SECTION	COUNTY	TOTAL SHEETS	SHEET NO.
80-55	99-10K,BY&AC-B)	WILL	497	381
STA. 1075+00	TO STA. 1077+00	NB F.A.I. 55		
FED. ROAD DIST. NO.	ILLINOIS	FED. AID PROJECT		
CONTRACT NO. 80906				

FINAL SURVEY / ORIGINAL SURVEY — NOTE BOOK — NO. — SURVEYED — PLOTTED — TEMPLATE — AREAS — AREAS CHECKED — BY — DATE

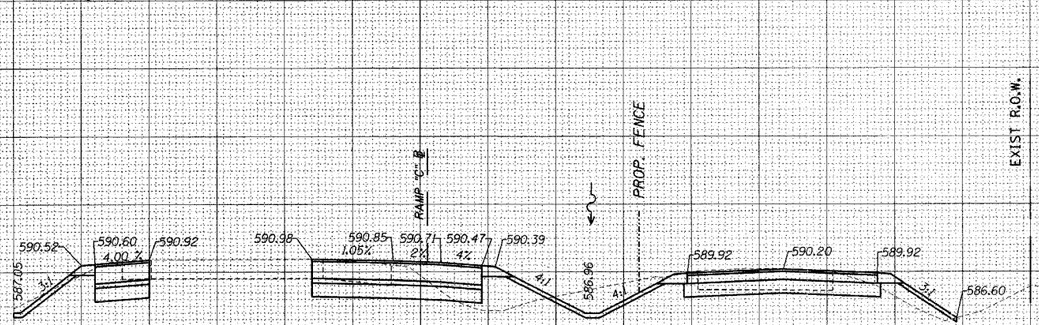

1077+00.00

PRE-STAGE
REMOVAL OF UNSUITABLE MATERIAL 15 SQ FT
EARTH EXCAVATION 7 SQ FT
FURNISHED EXCAVATION 0 SQ FT
TOPSOIL 4 SQ FT

STAGE 1
REMOVAL OF UNSUITABLE MATERIAL 61 SQ FT
EARTH EXCAVATION 9 SQ FT
FURNISHED EXCAVATION 25 SQ FT
TOPSOIL 10 SQ FT

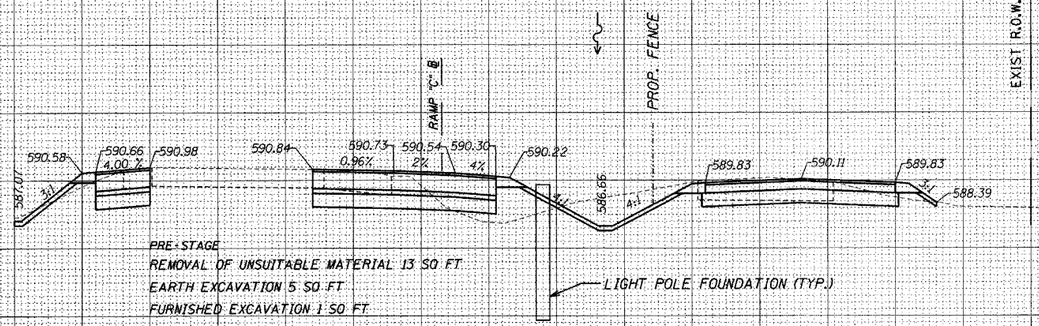

1076+00.00

PRE-STAGE
REMOVAL OF UNSUITABLE MATERIAL 13 SQ FT
EARTH EXCAVATION 5 SQ FT
FURNISHED EXCAVATION 1 SQ FT
TOPSOIL 4 SQ FT

STAGE 1
REMOVAL OF UNSUITABLE MATERIAL 65 SQ FT
EARTH EXCAVATION 11 SQ FT
FURNISHED EXCAVATION 20 SQ FT
TOPSOIL 9 SQ FT

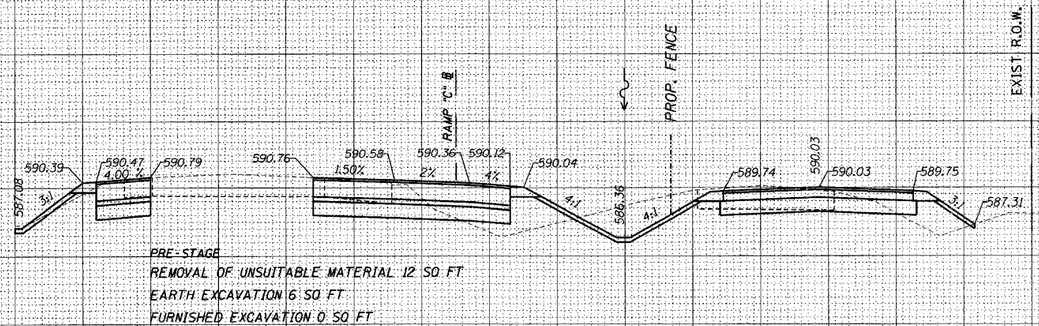

1075+00.00

PRE-STAGE
REMOVAL OF UNSUITABLE MATERIAL 12 SQ FT
EARTH EXCAVATION 6 SQ FT
FURNISHED EXCAVATION 0 SQ FT
TOPSOIL 4 SQ FT

STAGE 1
REMOVAL OF UNSUITABLE MATERIAL 65 SQ FT
EARTH EXCAVATION 12 SQ FT
FURNISHED EXCAVATION 33 SQ FT
TOPSOIL 10 SQ FT

SCALE:
HORIZONTAL 1" = 10'
VERTICAL 1" = 5'

DATE 10/2005

FILENAME: n:\proj\2800286\d\design\terminals\55\2090-8i55-nb-sheet.dgn