| F.A. RTE. | SECTION | COUNTY | TOTAL SHEETS | SHEET NO. |
|---|---|---|---|---|
| 80-55 | 99-1IK,BY&AC-BD | WILL | 497 | 392 |
| STA. 1055+00 | TO STA. 1057+00 | SB F.A.I. 55 | | |
| FED. ROAD DIST. NO. | ILLINOIS | FED. AID PROJECT | | |
| CONTRACT NO. 80906 | | | | |

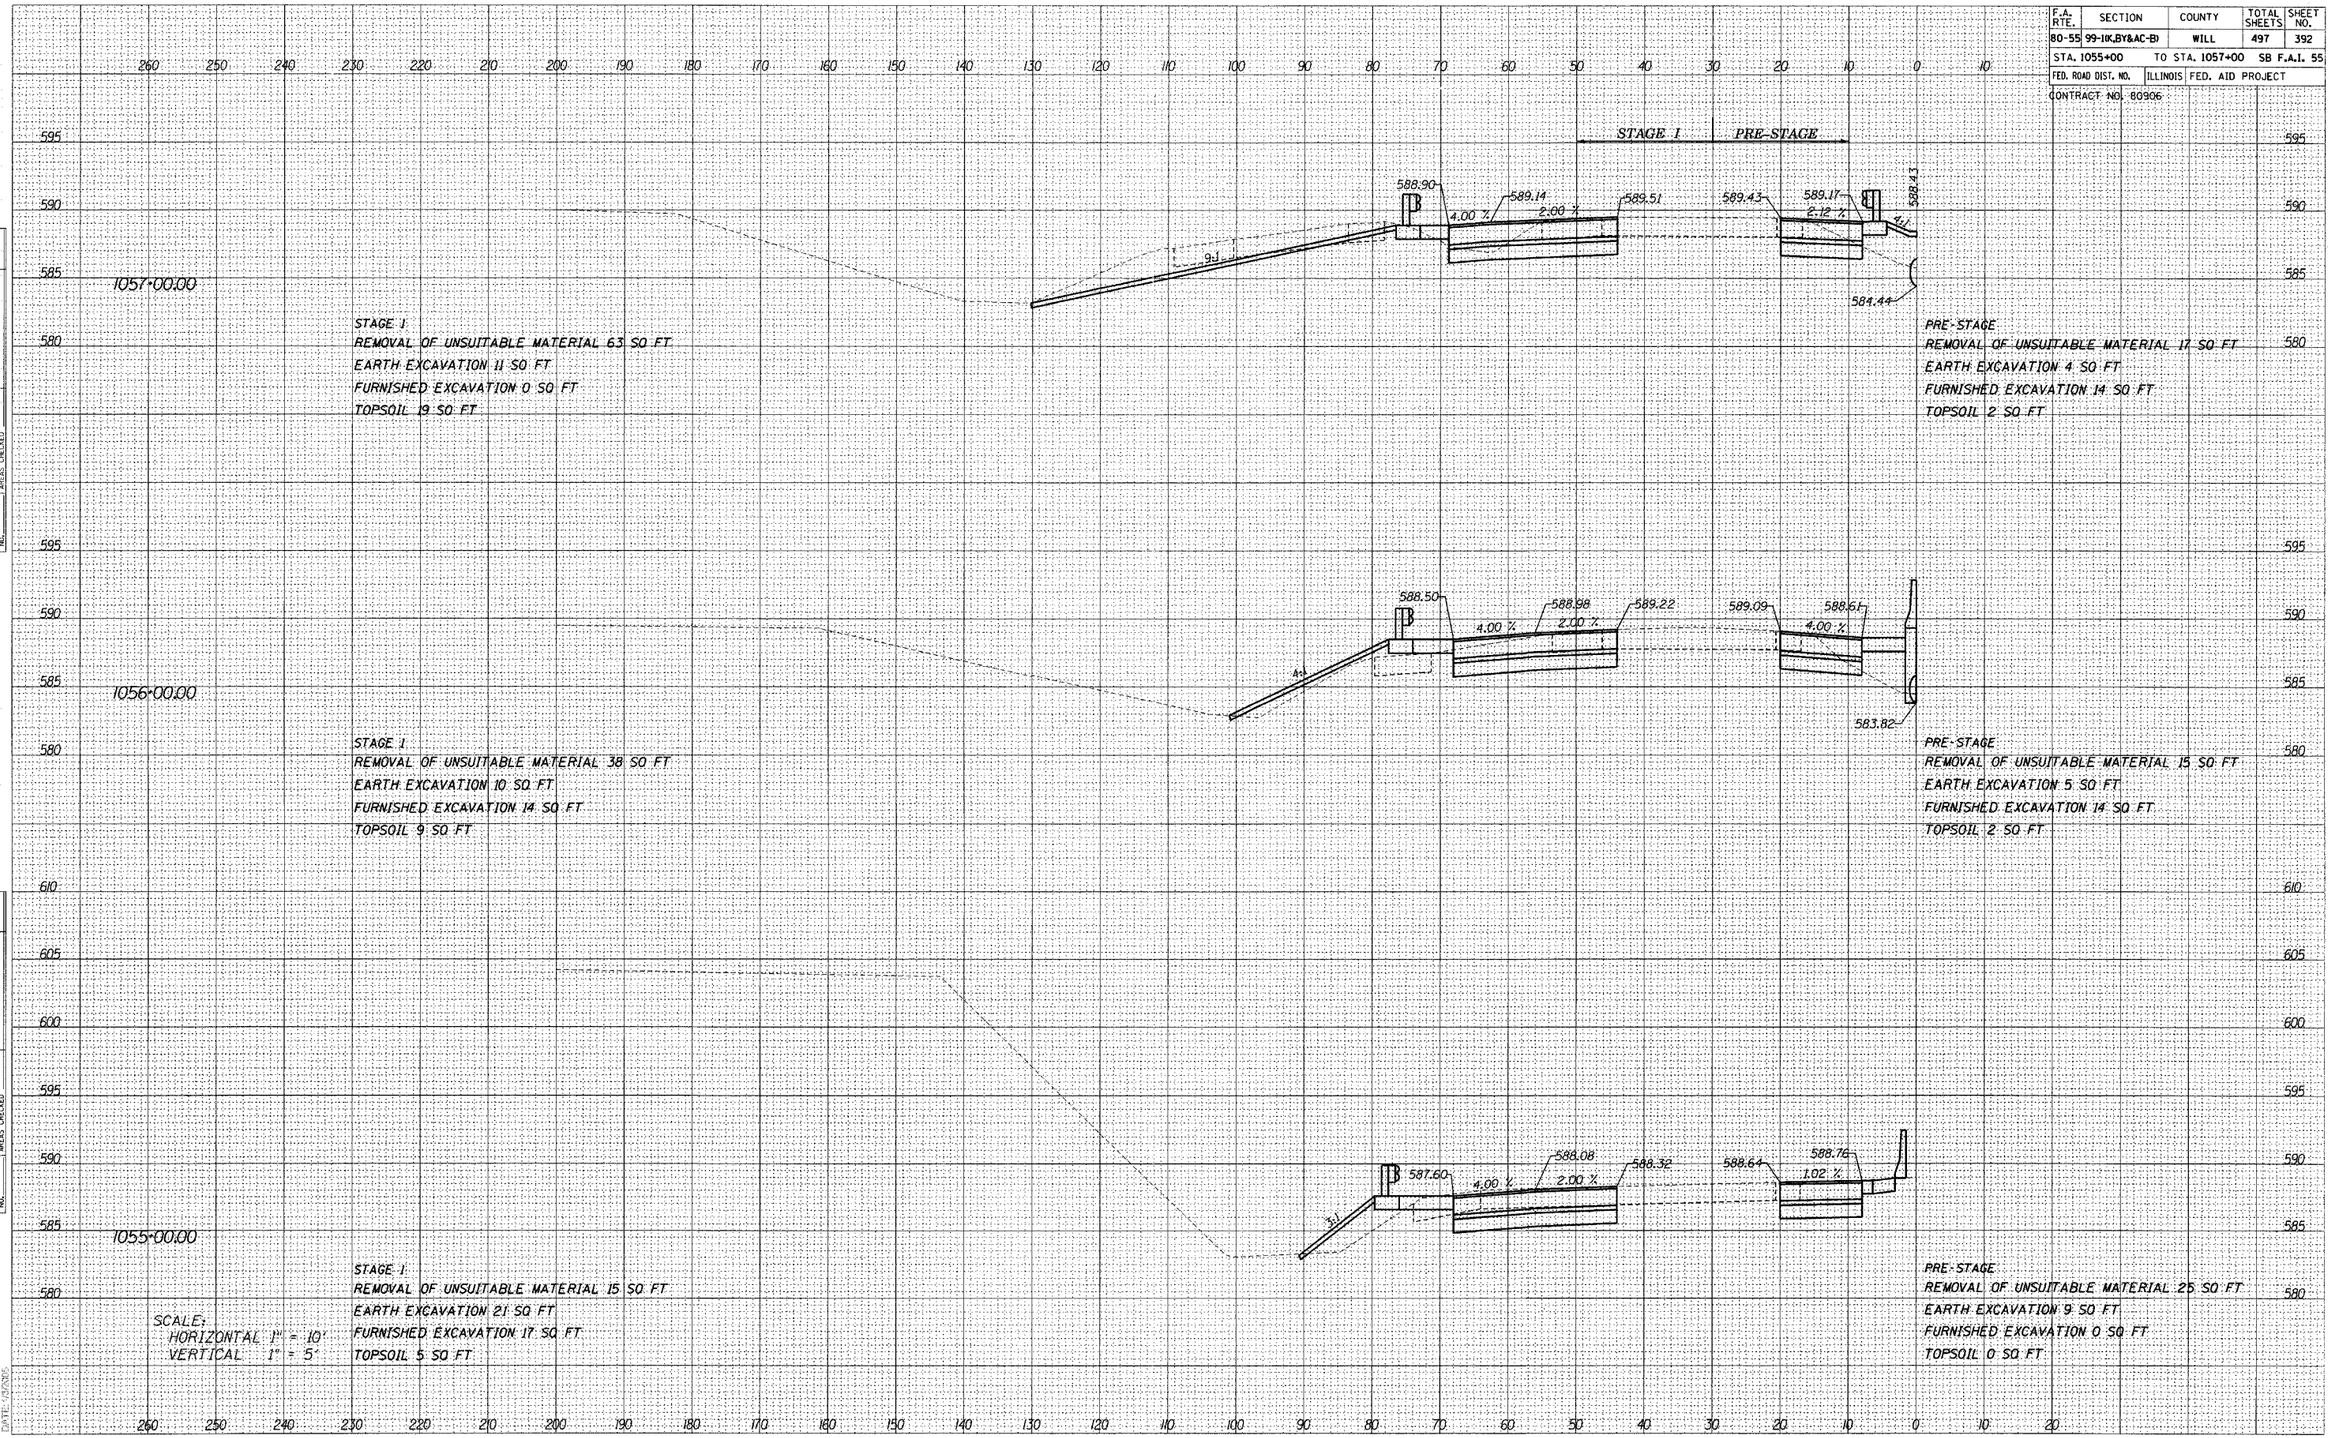


| ORIGINAL SURVEY | SURVEYED | BY | DATE |
|---|---|---|---|
| NOTE BOOK | PLOTTED | | |
| NO. | TEMPLATE | | |
| | AREAS | | |
| | AREAS CHECKED | | |

| FINAL SURVEY | SURVEYED | BY | DATE |
|---|---|---|---|
| NOTE BOOK | PLOTTED | | |
| NO. | TEMPLATE | | |
| | AREAS | | |
| | AREAS CHECKED | | |

DATE: 1/30/09

FILENAME: n:\proj\2860\2860-02\design\sam-nala\fas5512860-sb55-sb-sheet.dgn