F.A. RTE.	SECTION	COUNTY	TOTAL SHEETS	SHEET NO.
80-55	99-10(BY&AC-B)	WILL	497	399
STA. 1078+00	TO STA. 1080+00	SB F.A.I. 55		
FED. ROAD DIST. NO.	ILLINOIS	FED. AID PROJECT		
CONTRACT NO. 80906				

ORIGINAL SURVEY	BY	DATE
SURVEYED		
PLOTTED		
TEMPLATE		
NOTE BOOK		
AREAS		
NO.	AREAS CHECKED	

FINAL SURVEY	BY	DATE
SURVEYED		
PLOTTED		
TEMPLATE		
NOTE BOOK		
AREAS		
NO.	AREAS CHECKED	

260 250 240 230 220 210 200 190 180 170 160 150 140 130 120 110 100 90 80 70 60 50 40 30 20 10 0 10

605 600 595 590 585

1080+00.00

STAGE 1
REMOVAL OF UNSUITABLE MATERIAL 38 SQ FT
EARTH EXCAVATION 8 SQ FT
FURNISHED EXCAVATION 6 SQ FT
TOPSOIL 5 SQ FT

STAGE 1 PRE-STAGE

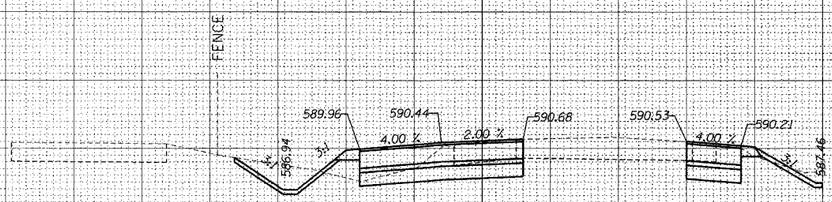

PRE-STAGE
REMOVAL OF UNSUITABLE MATERIAL 15 SQ FT
EARTH EXCAVATION 6 SQ FT
FURNISHED EXCAVATION 1 SQ FT
TOPSOIL 4 SQ FT

1079+00.00

STAGE 1
REMOVAL OF UNSUITABLE MATERIAL 39 SQ FT
EARTH EXCAVATION 9 SQ FT
FURNISHED EXCAVATION 4 SQ FT
TOPSOIL 5 SQ FT

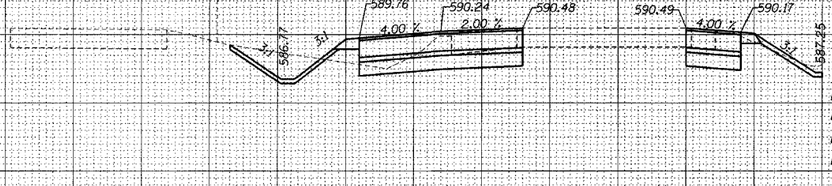

PRE-STAGE
REMOVAL OF UNSUITABLE MATERIAL 14 SQ FT
EARTH EXCAVATION 6 SQ FT
FURNISHED EXCAVATION 0 SQ FT
TOPSOIL 4 SQ FT

1078+00.00

STAGE 1
REMOVAL OF UNSUITABLE MATERIAL 35 SQ FT
EARTH EXCAVATION 7 SQ FT
FURNISHED EXCAVATION 10 SQ FT
TOPSOIL 5 SQ FT

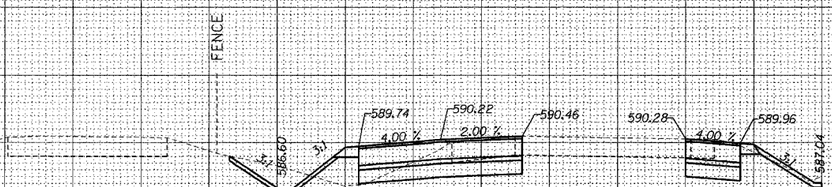

PRE-STAGE
REMOVAL OF UNSUITABLE MATERIAL 14 SQ FT
EARTH EXCAVATION 7 SQ FT
FURNISHED EXCAVATION 1 SQ FT
TOPSOIL 4 SQ FT

SCALE:
HORIZONTAL 1" = 10'
VERTICAL 1" = 5'

260 250 240 230 220 210 200 190 180 170 160 150 140 130 120 110 100 90 80 70 60 50 40 30 20 10 0 10 20

DATE - 02/2021

FILENAME = c:\pw\d0602860-02\design\pen\sheet\80-2593-fa55-80-sheet.dgn