F.A. RTE.	SECTION	COUNTY	TOTAL SHEETS	SHEET NO.
80-55	99-14K,BY&AC-B)	WILL	497	400
STA. 1081+00	TO STA. 1083+00	SB F.A.I. 55		
FED. ROAD DIST. NO.	ILLINOIS	FED. AID PROJECT		

CONTRACT NO. 80906

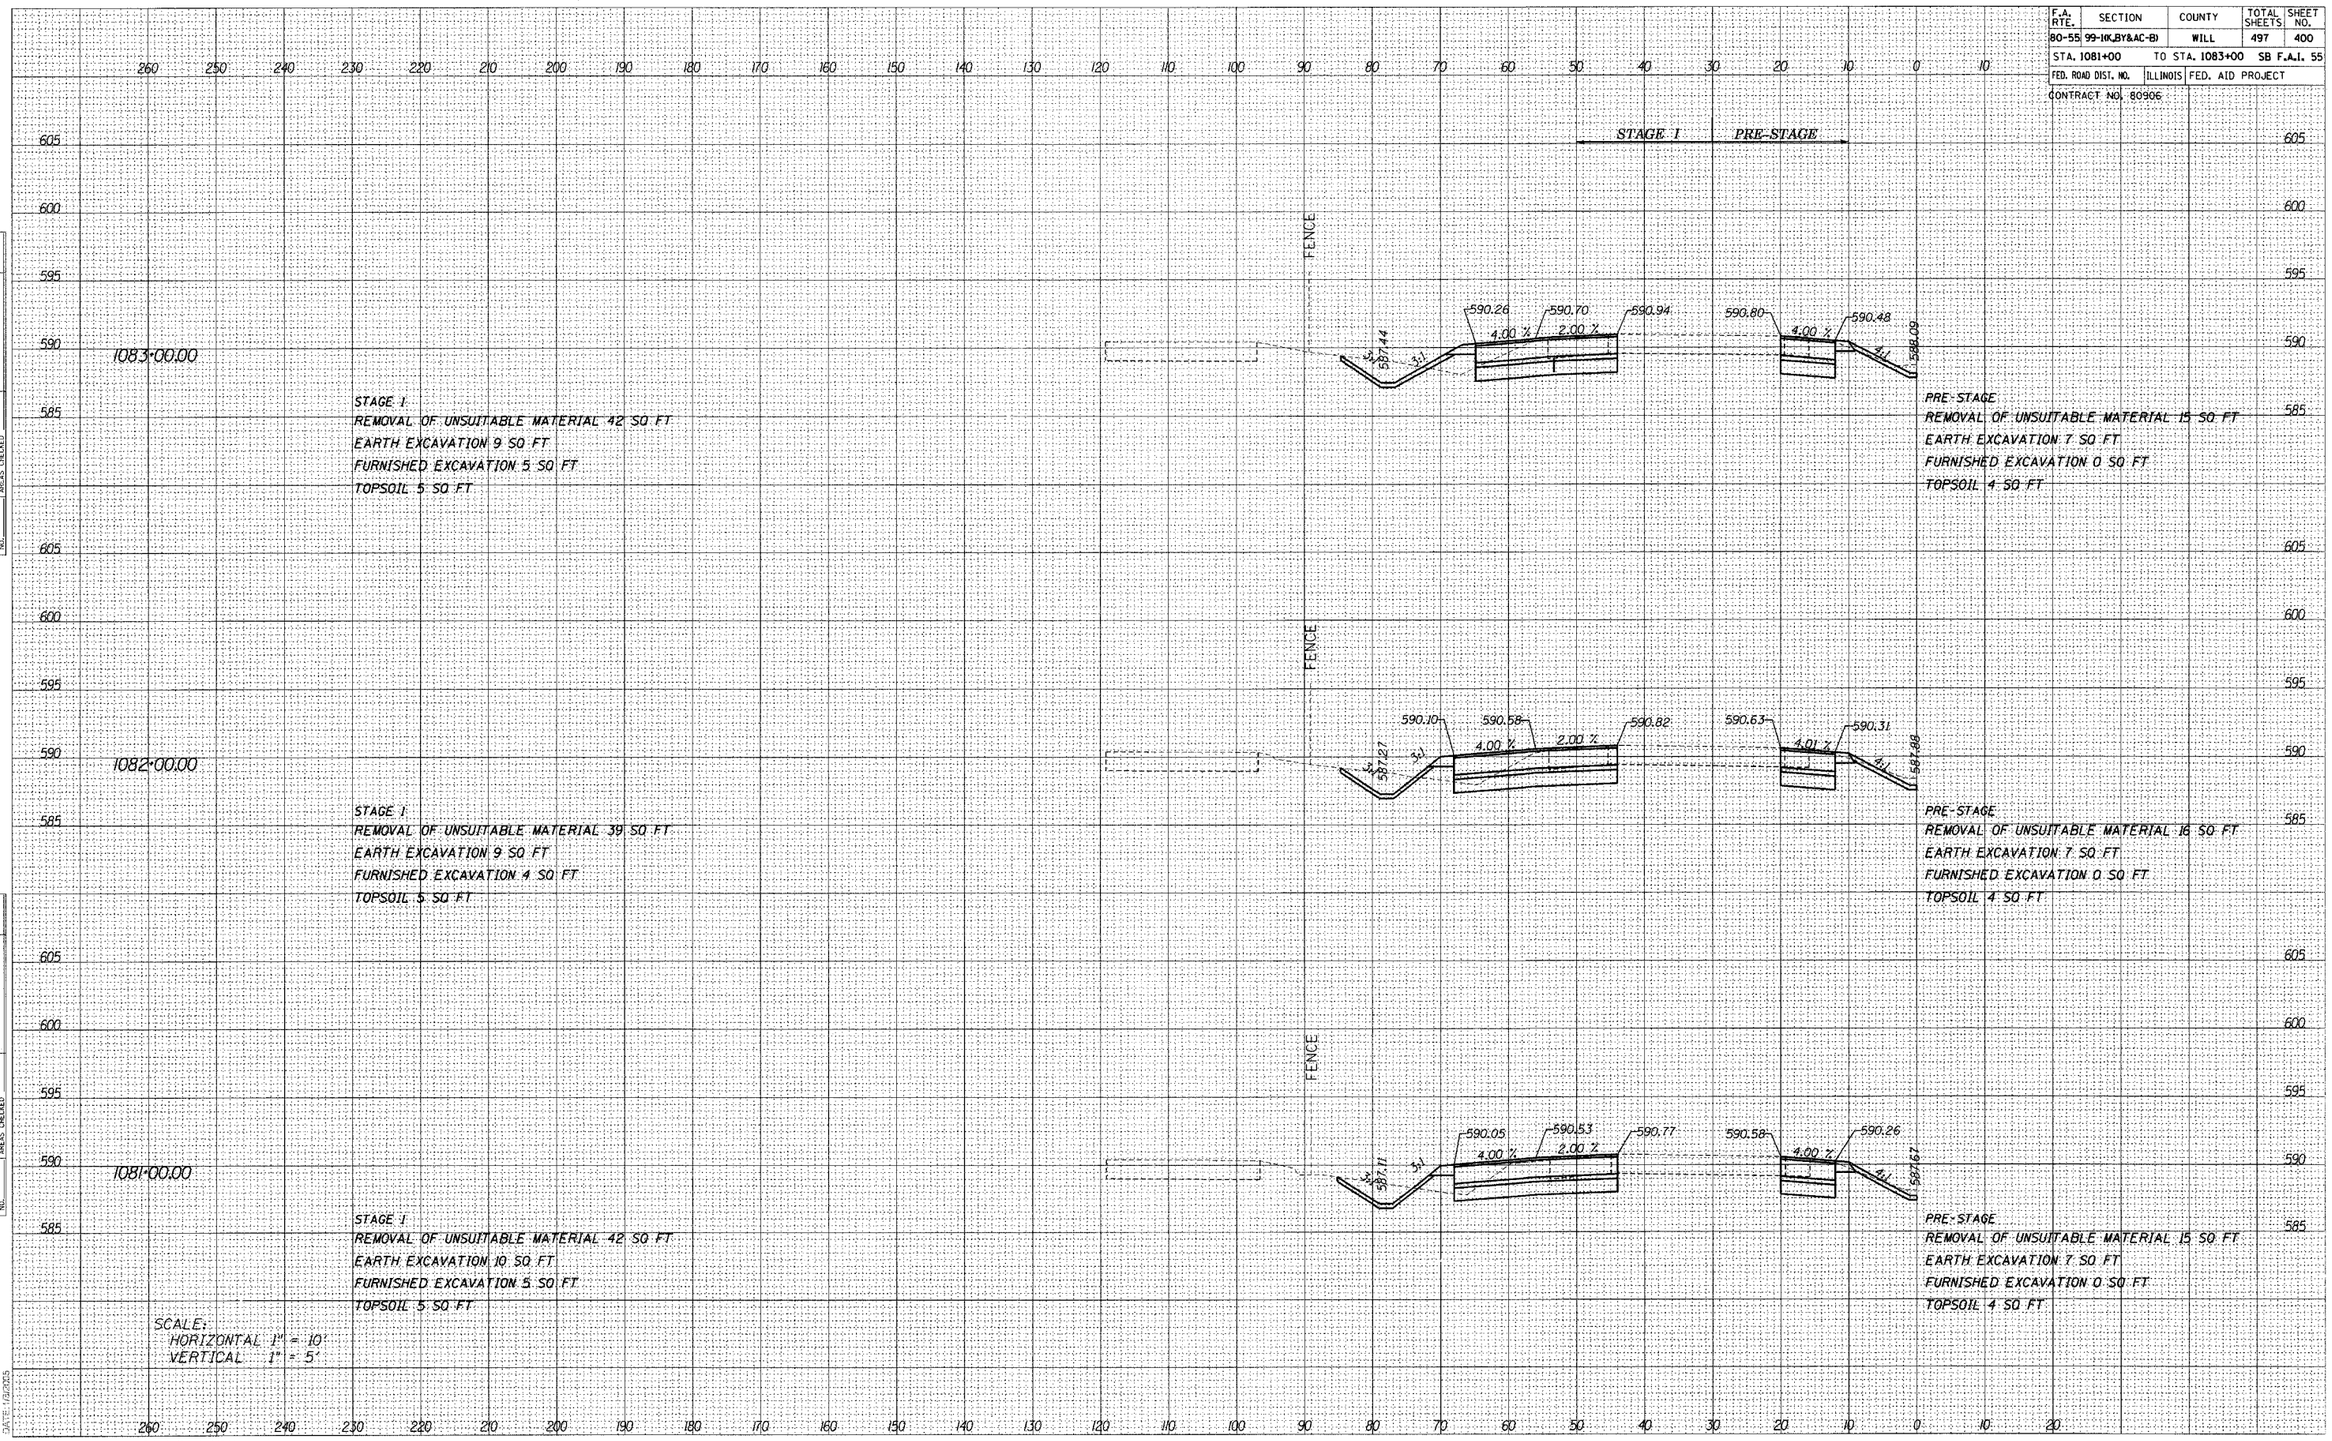

FINAL SURVEY	BY	DATE
SURVEYED		
PLOTTED		
TEMPLATE		
AREAS		
AREAS CHECKED		
NOTE BOOK NO.		

ORIGINAL SURVEY	BY	DATE
SURVEYED		
PLOTTED		
TEMPLATE		
AREAS		
AREAS CHECKED		
NOTE BOOK NO.		

DATE: 1/3/2025

FILENAME: n:\proj\2660\2801-02\design\terminals\tab\2890-tab5-sb-sheet.dgn