ORIGINAL SURVEY	
NOTE BOOK	SURVEYED
NO.	PLOTTED
	TEMPLATE
	AREAS
	AREAS CHECKED

FINAL SURVEY	
NOTE BOOK	SURVEYED
NO.	PLOTTED
	TEMPLATE
	AREAS
	AREAS CHECKED

DATE: 10/2/2015

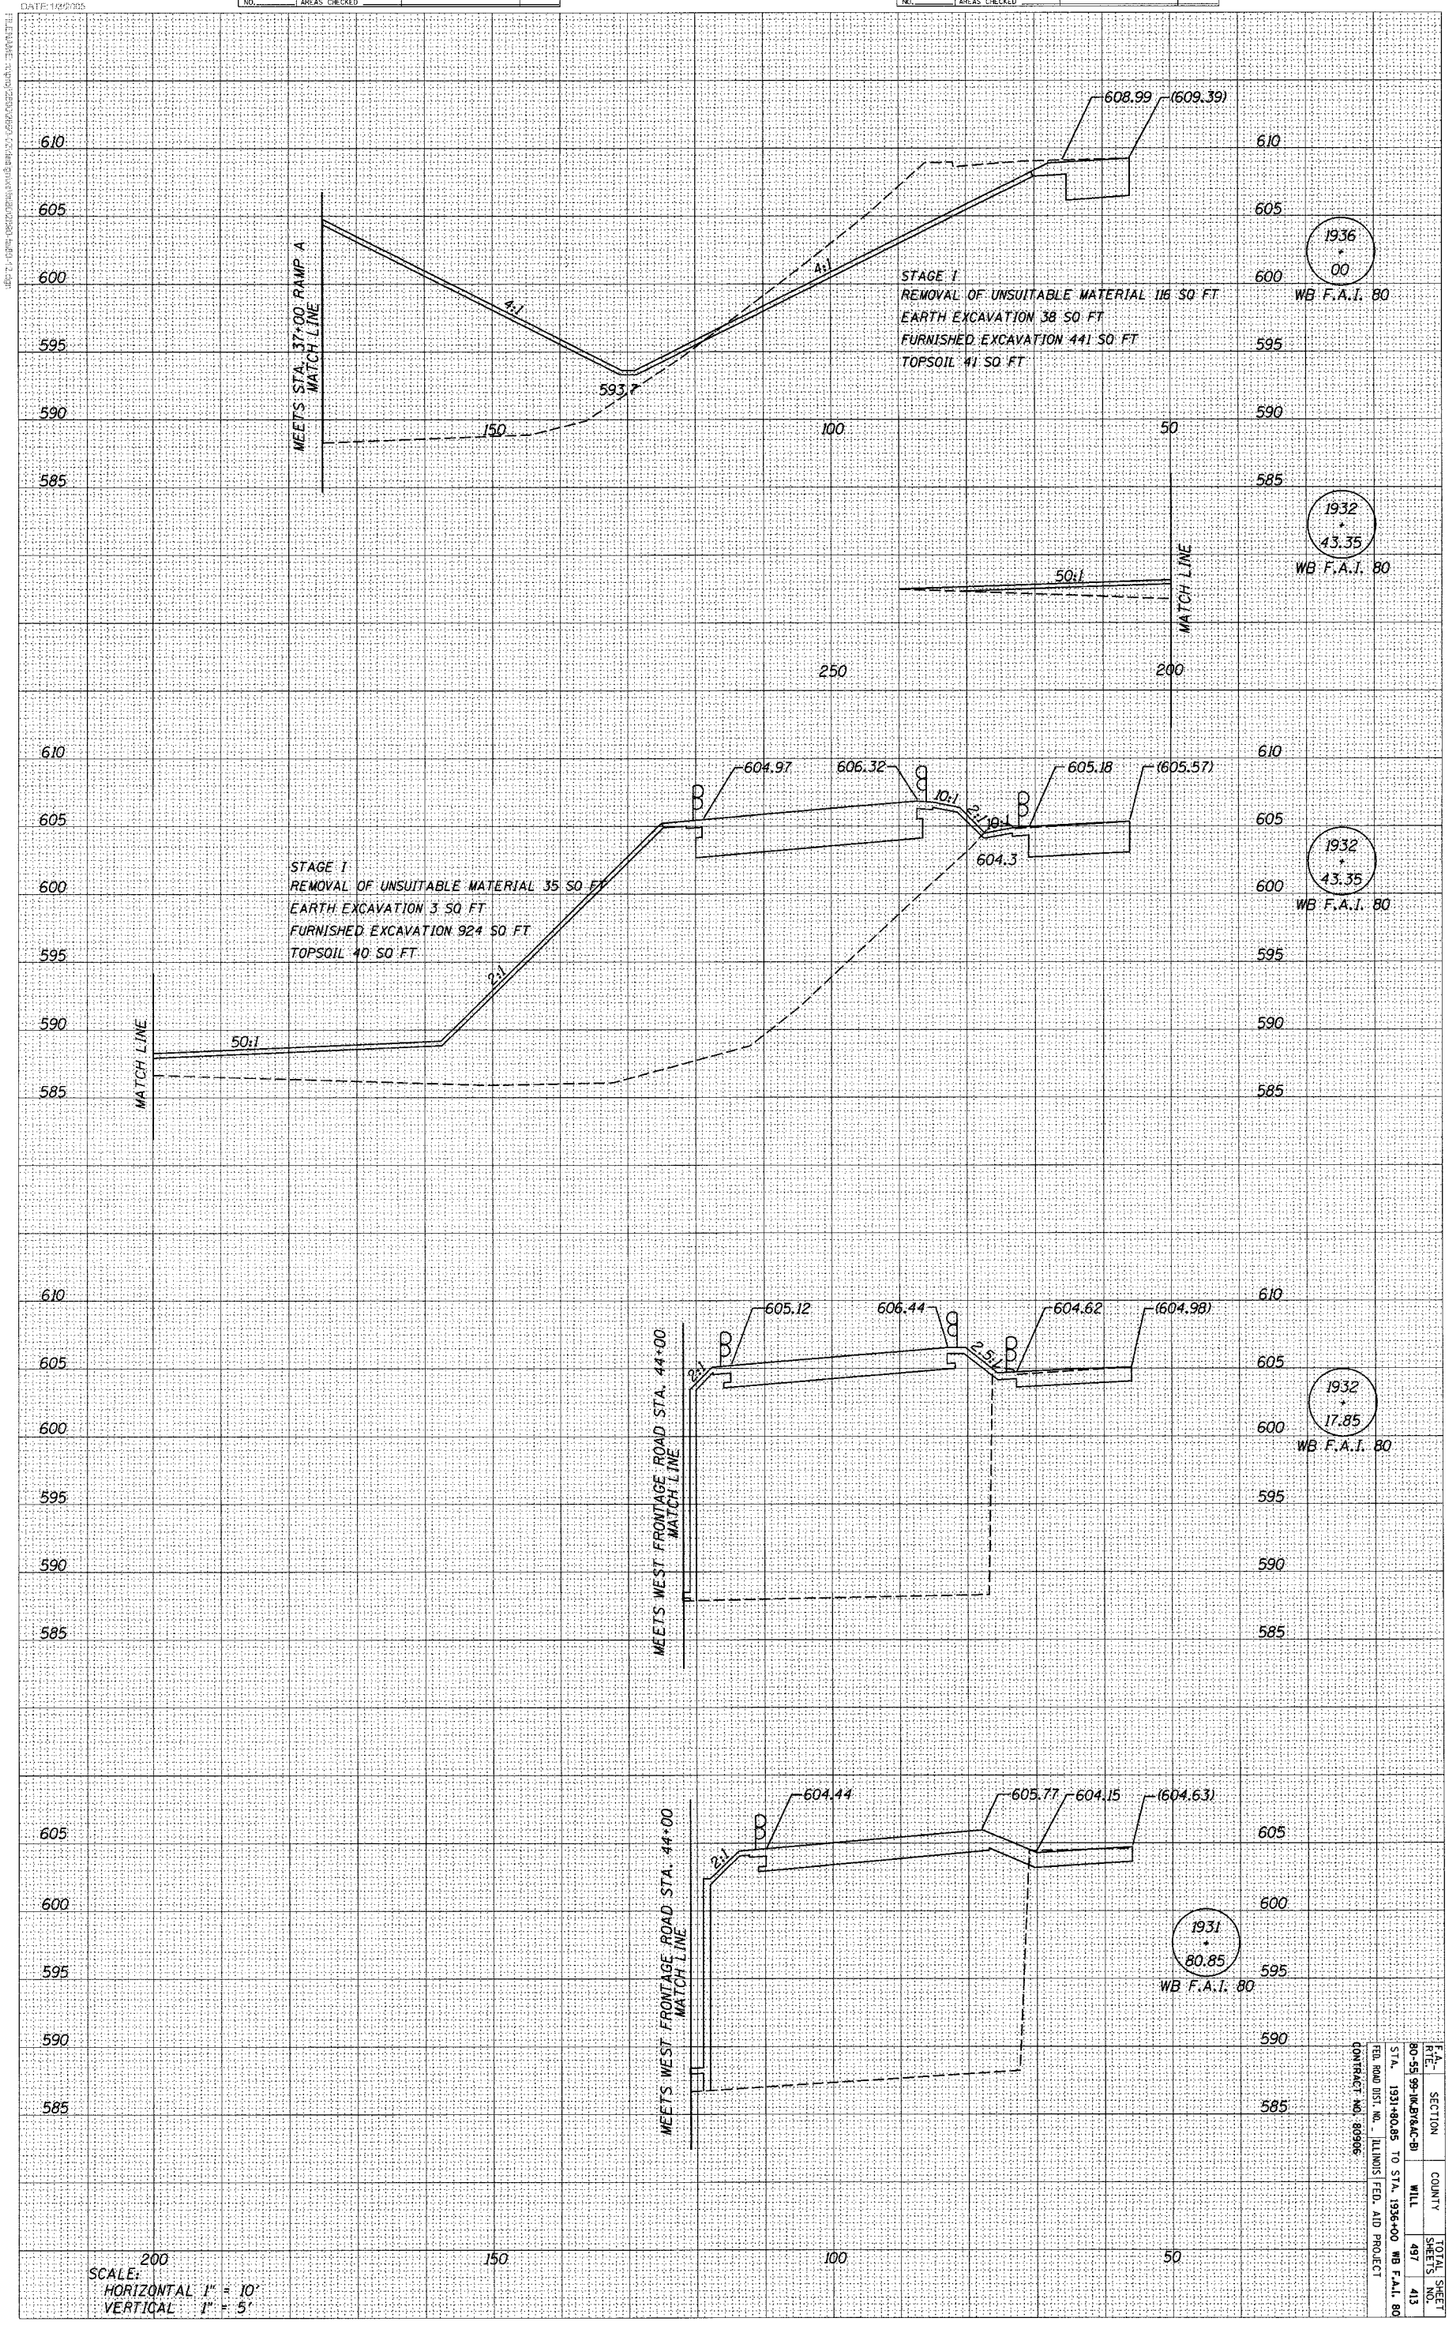

F.A. RTE.	SECTION	COUNTY	TOTAL SHEETS	SHEET NO.
80-55	99-IKEFRA4C-CB	WILL	497	413

STA. 1931+80.85 TO STA. 1936+00 WB F.A.I. 80

FED. ROAD DIST. NO. | ILLINOIS | FED. AID PROJECT

CONTRACT NO. 80996