ORIGINAL SURVEY			
NOTE BOOK	SURVEYED		
	PLOTTED		
NO.	TEMPLATE		
	AREAS		
	AREAS CHECKED		

FINAL SURVEY			
NOTE BOOK	SURVEYED		
	PLOTTED		
NO.	TEMPLATE		
	AREAS		
	AREAS CHECKED		

DATE: 1/3/2006

FILENAME = T:\PROJECTS\2006\06-00906\ROADWAY\DESIGN\SHEETS\CROSS SECTIONS.DGN

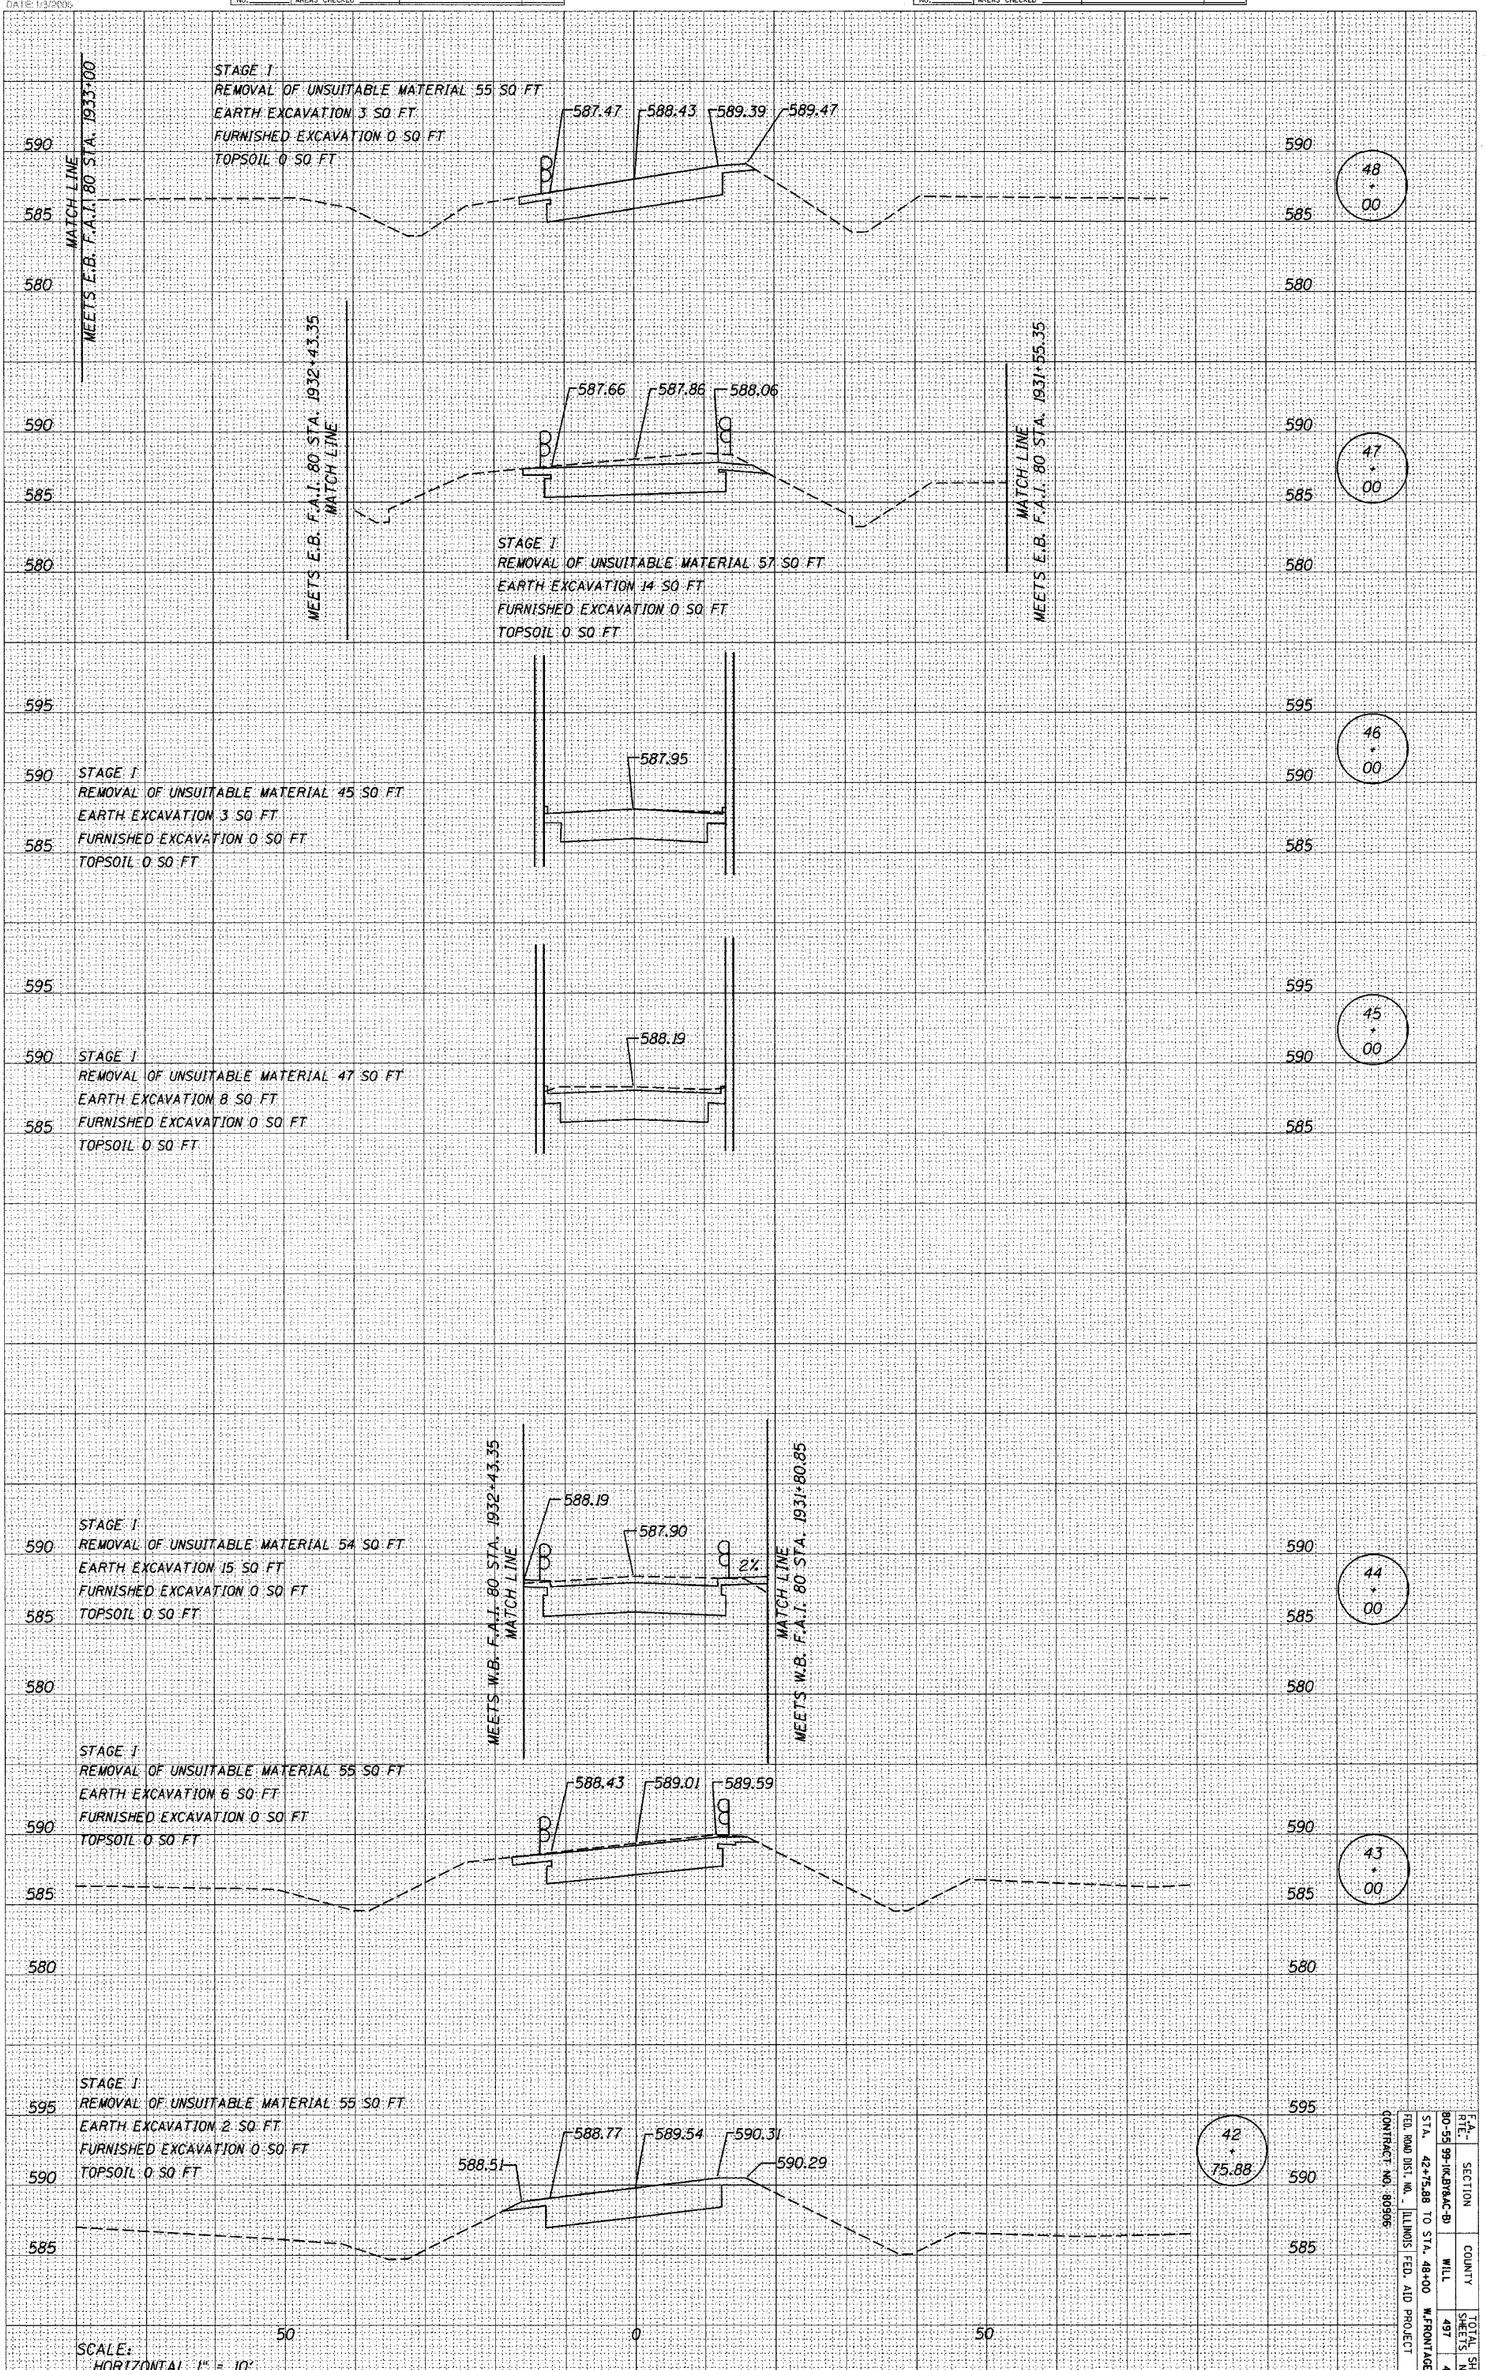

SCALE:
HORIZONTAL 1" = 10'
VERTICAL 1" = 5'

50 0 50

F.A. RTE.	SECTION	COUNTY	TOTAL SHEETS	SHEET NO.
80-55	99-IKBYAC-B	WILL	497	421

STA. 42+75.88 TO STA. 48+00 M.FRONTAGE RD

FED. ROAD DIST. NO. ILLINOIS FED. AID PROJECT

CONTRACT NO. 80906