F.A. RTE.	SECTION	COUNTY	TOTAL SHEETS	SHEET NO.
80-55	99-1(K,BY&AC-B)	WILL	497	425

STA. 24+00 TO STA. 25+00 RAMPA

FED. ROAD DIST. NO. ILLINOIS FED. AID PROJECT

CONTRACT NO. 80906

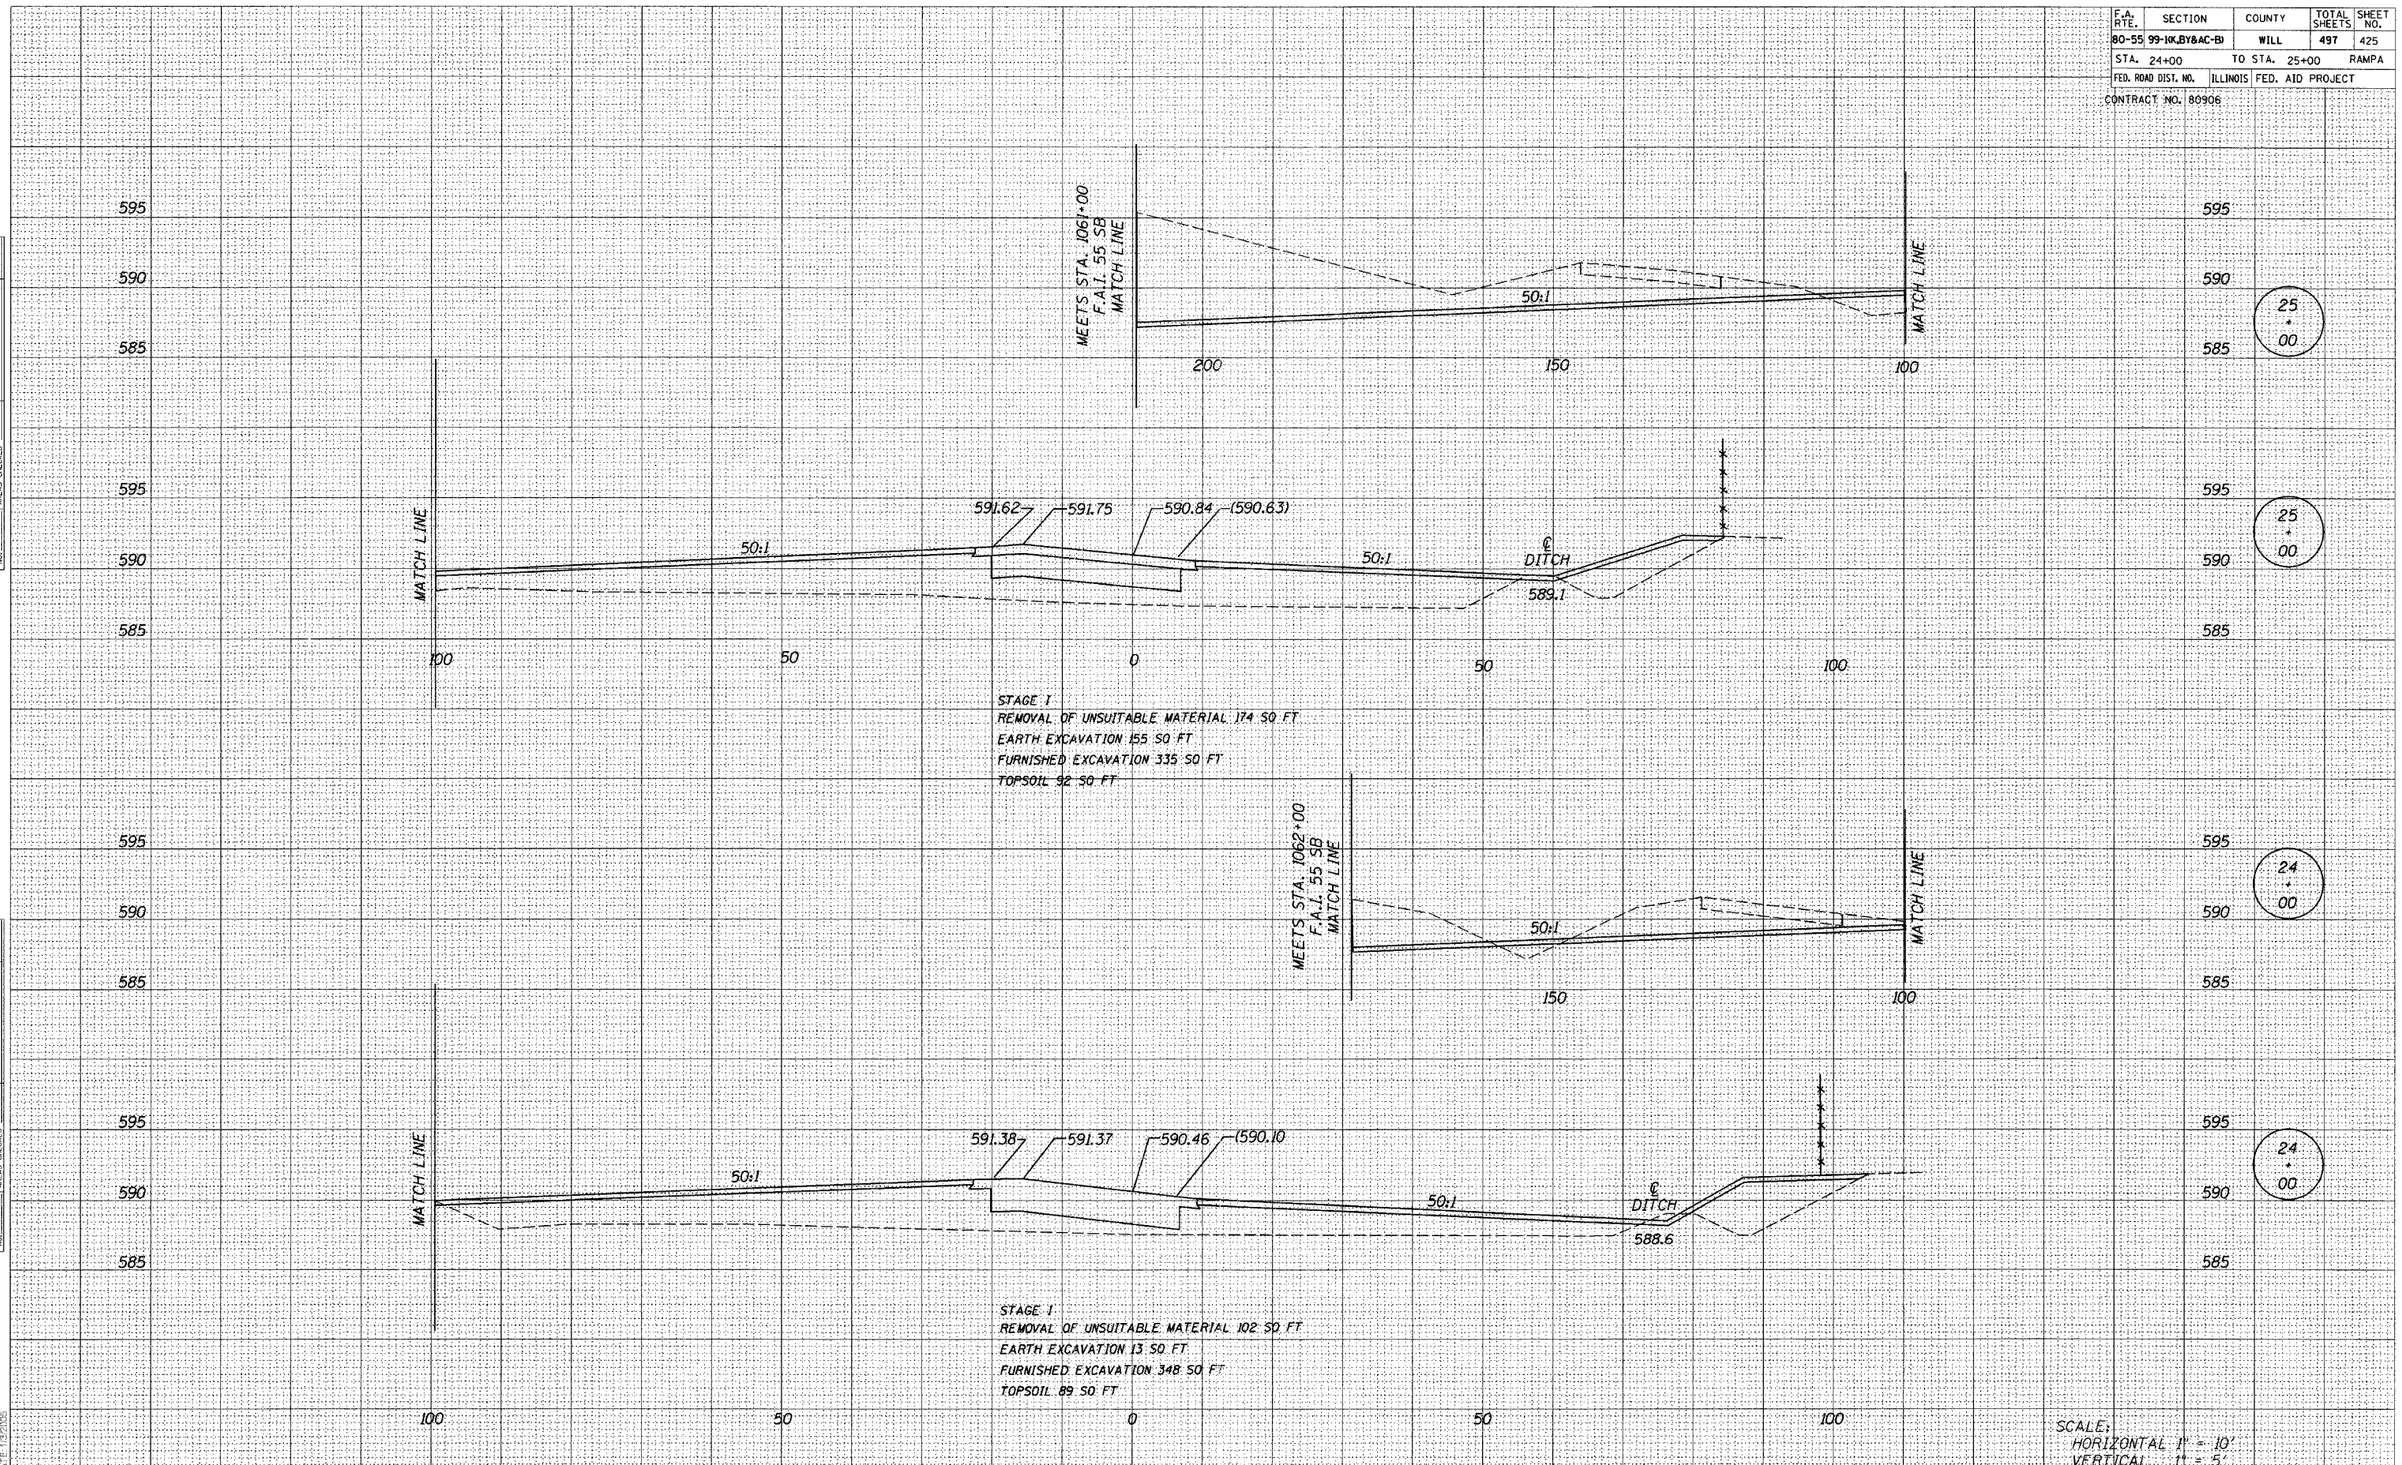

FINAL SURVEY — NOTE BOOK NO. — SURVEYED — PLOTTED — TEMPLATE — AREAS — AREAS CHECKED — BY — DATE

ORIGINAL SURVEY — NOTE BOOK NO. — SURVEYED — PLOTTED — TEMPLATE — AREAS — AREAS CHECKED — BY — DATE

DATE: 1/3/2005

FILENAME: n:\proj\2880\2880-02\design\ra\ramps\2880-ramps-33.dgn