SURVEY	SURVEYED		
	PLOTTED		
NOTE BOOK	TEMPLATE		
	AREAS		
NO.	AREAS CHECKED		

SURVEY	SURVEYED		
	PLOTTED		
NOTE BOOK	TEMPLATE		
	AREAS		
NO.	AREAS CHECKED		

DATE: 1/3/2006

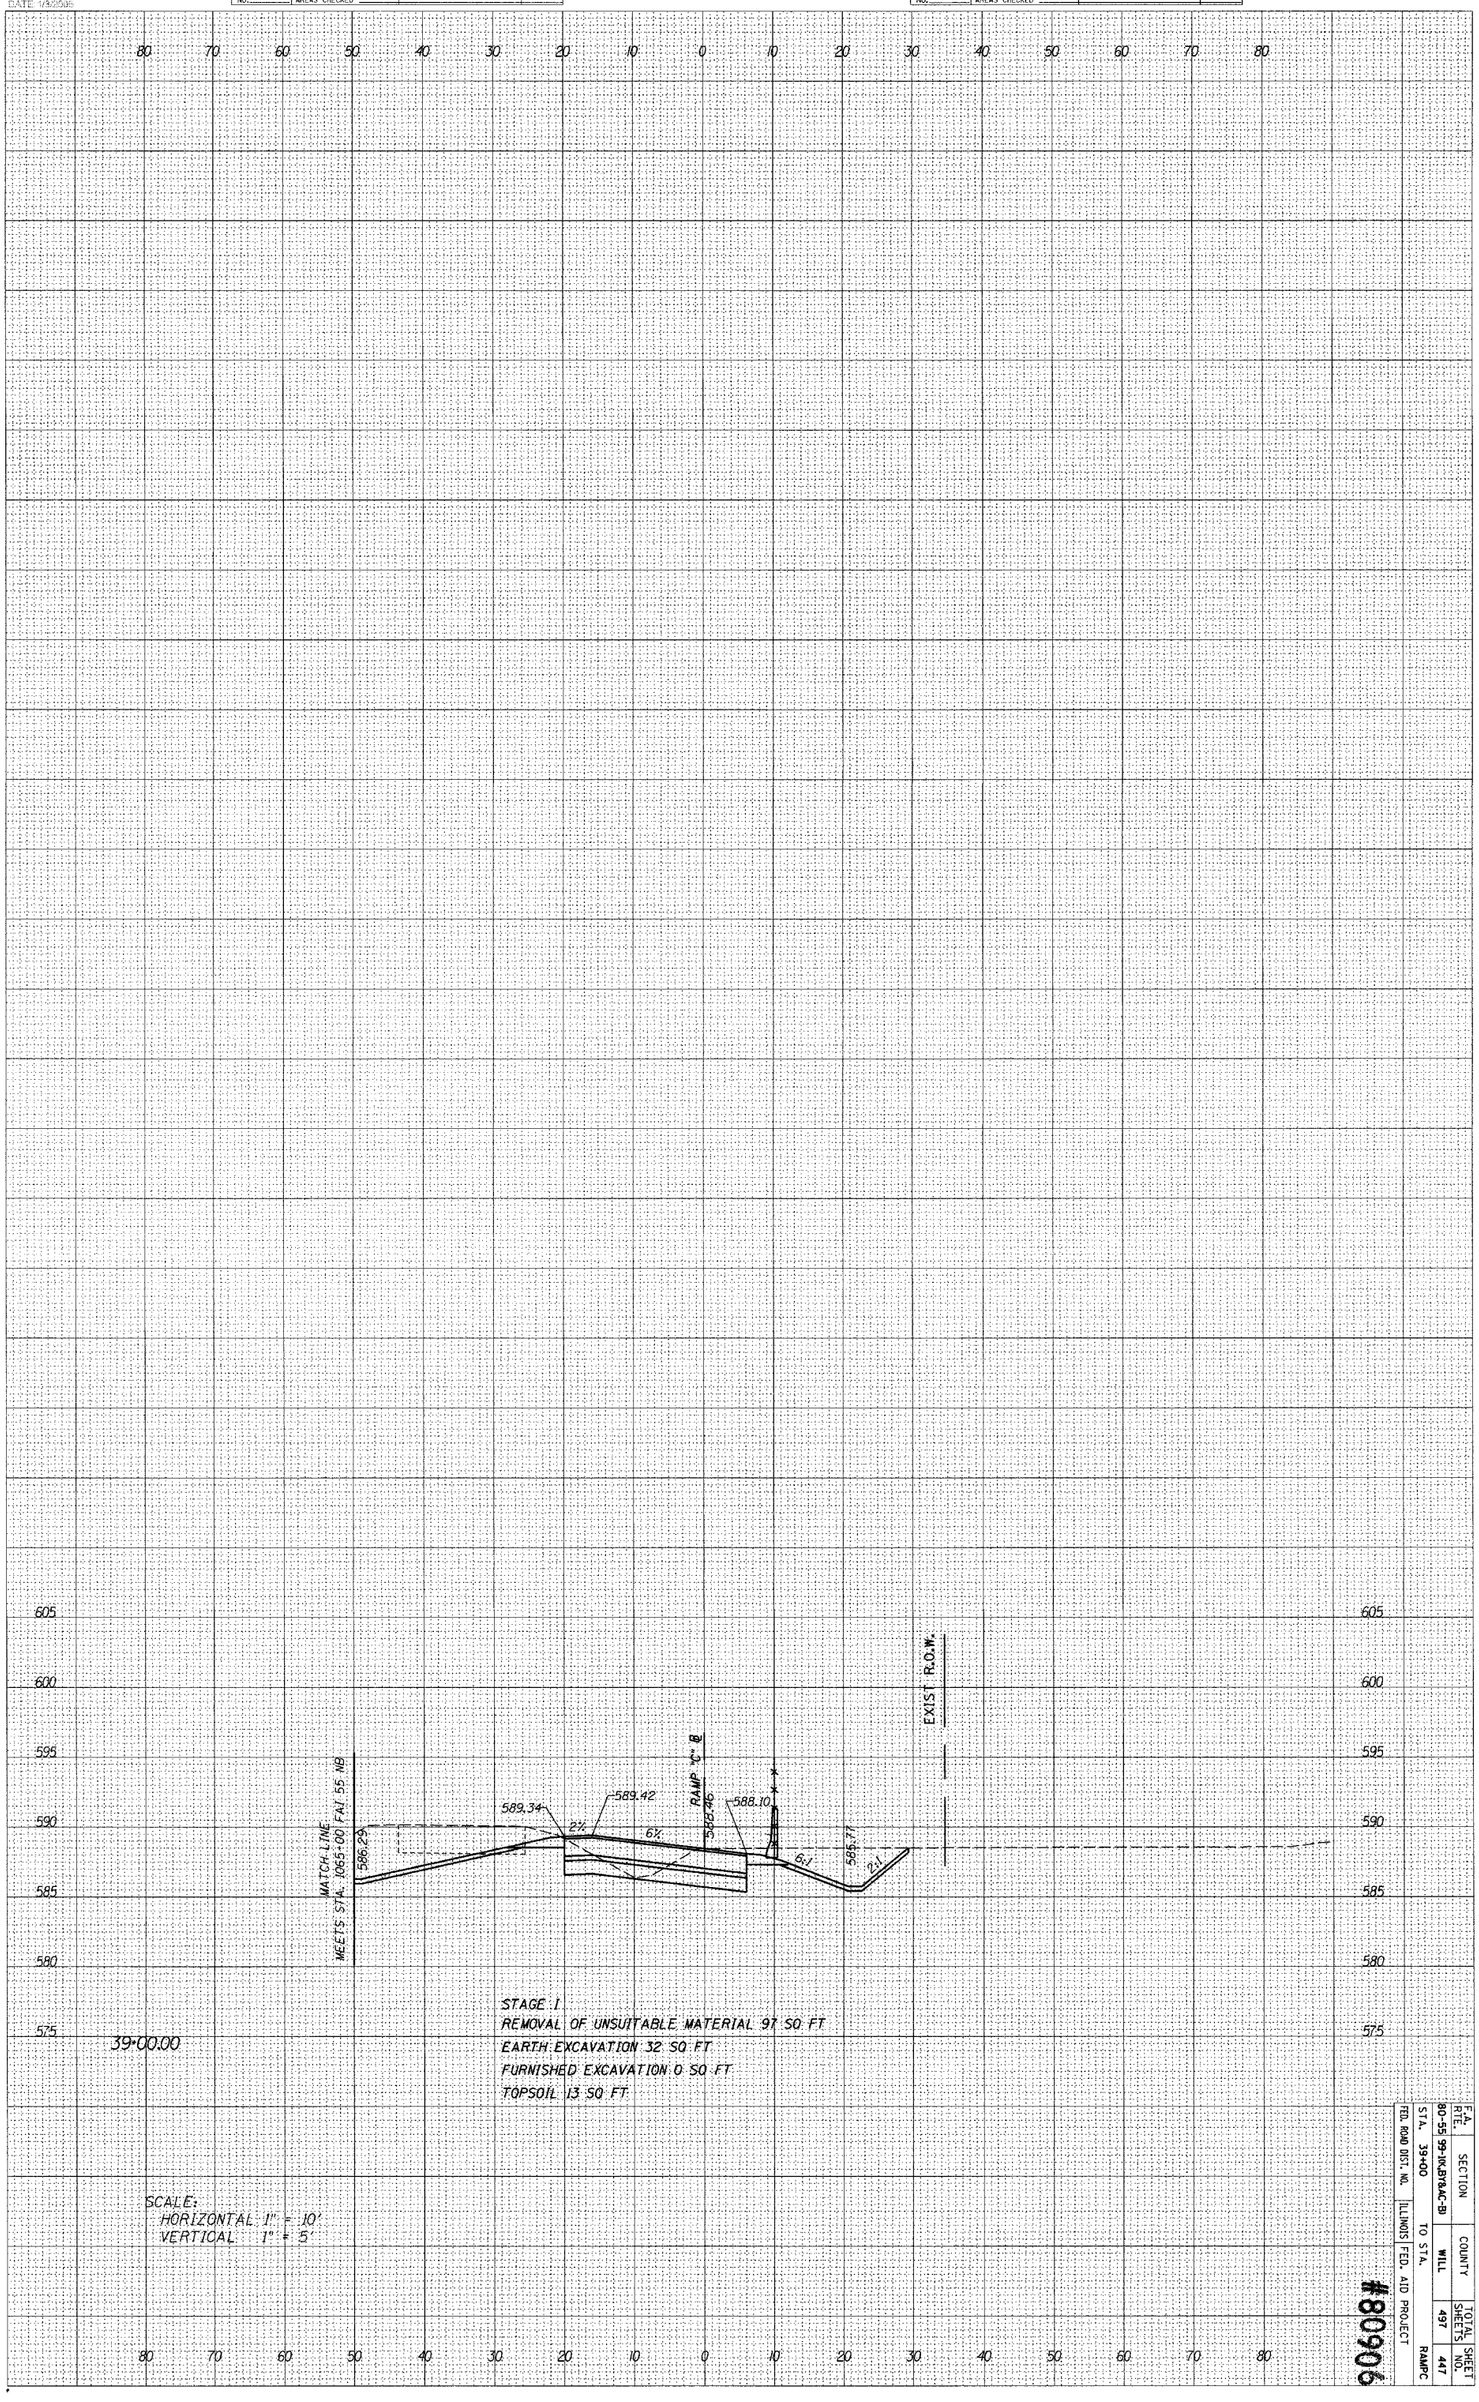

STAGE I
REMOVAL OF UNSUITABLE MATERIAL 97 SQ FT
EARTH EXCAVATION 32 SQ FT
FURNISHED EXCAVATION 0 SQ FT
TOPSOIL 13 SQ FT

SCALE:
HORIZONTAL 1" = 10'
VERTICAL 1" = 5'

F.A. RTE.	SECTION	COUNTY	TOTAL SHEETS	SHEET NO.
80-55	99-10(BY&AC-B)	WILL	497	447
STA. 39+00	TO STA.			RAMPC
FED. ROAD DIST. NO.	ILLINOIS	FED. AID PROJECT		

#80906