F.A. RTE.	SECTION	COUNTY	TOTAL SHEETS	SHEET NO.
80-55	99-10K,BY&AC-BJ	WILL	497	450
STA. 4+00		TO STA. 6+00		RAMPD
FED. ROAD DIST. NO.	ILLINOIS	FED. AID PROJECT		
CONTRACT NO. 80906				

FINAL SURVEY NOTE BOOK NO.

	BY	DATE
SURVEYED		
PLOTTED		
ESTIMATE		
AREAS		
AREAS CHECKED		

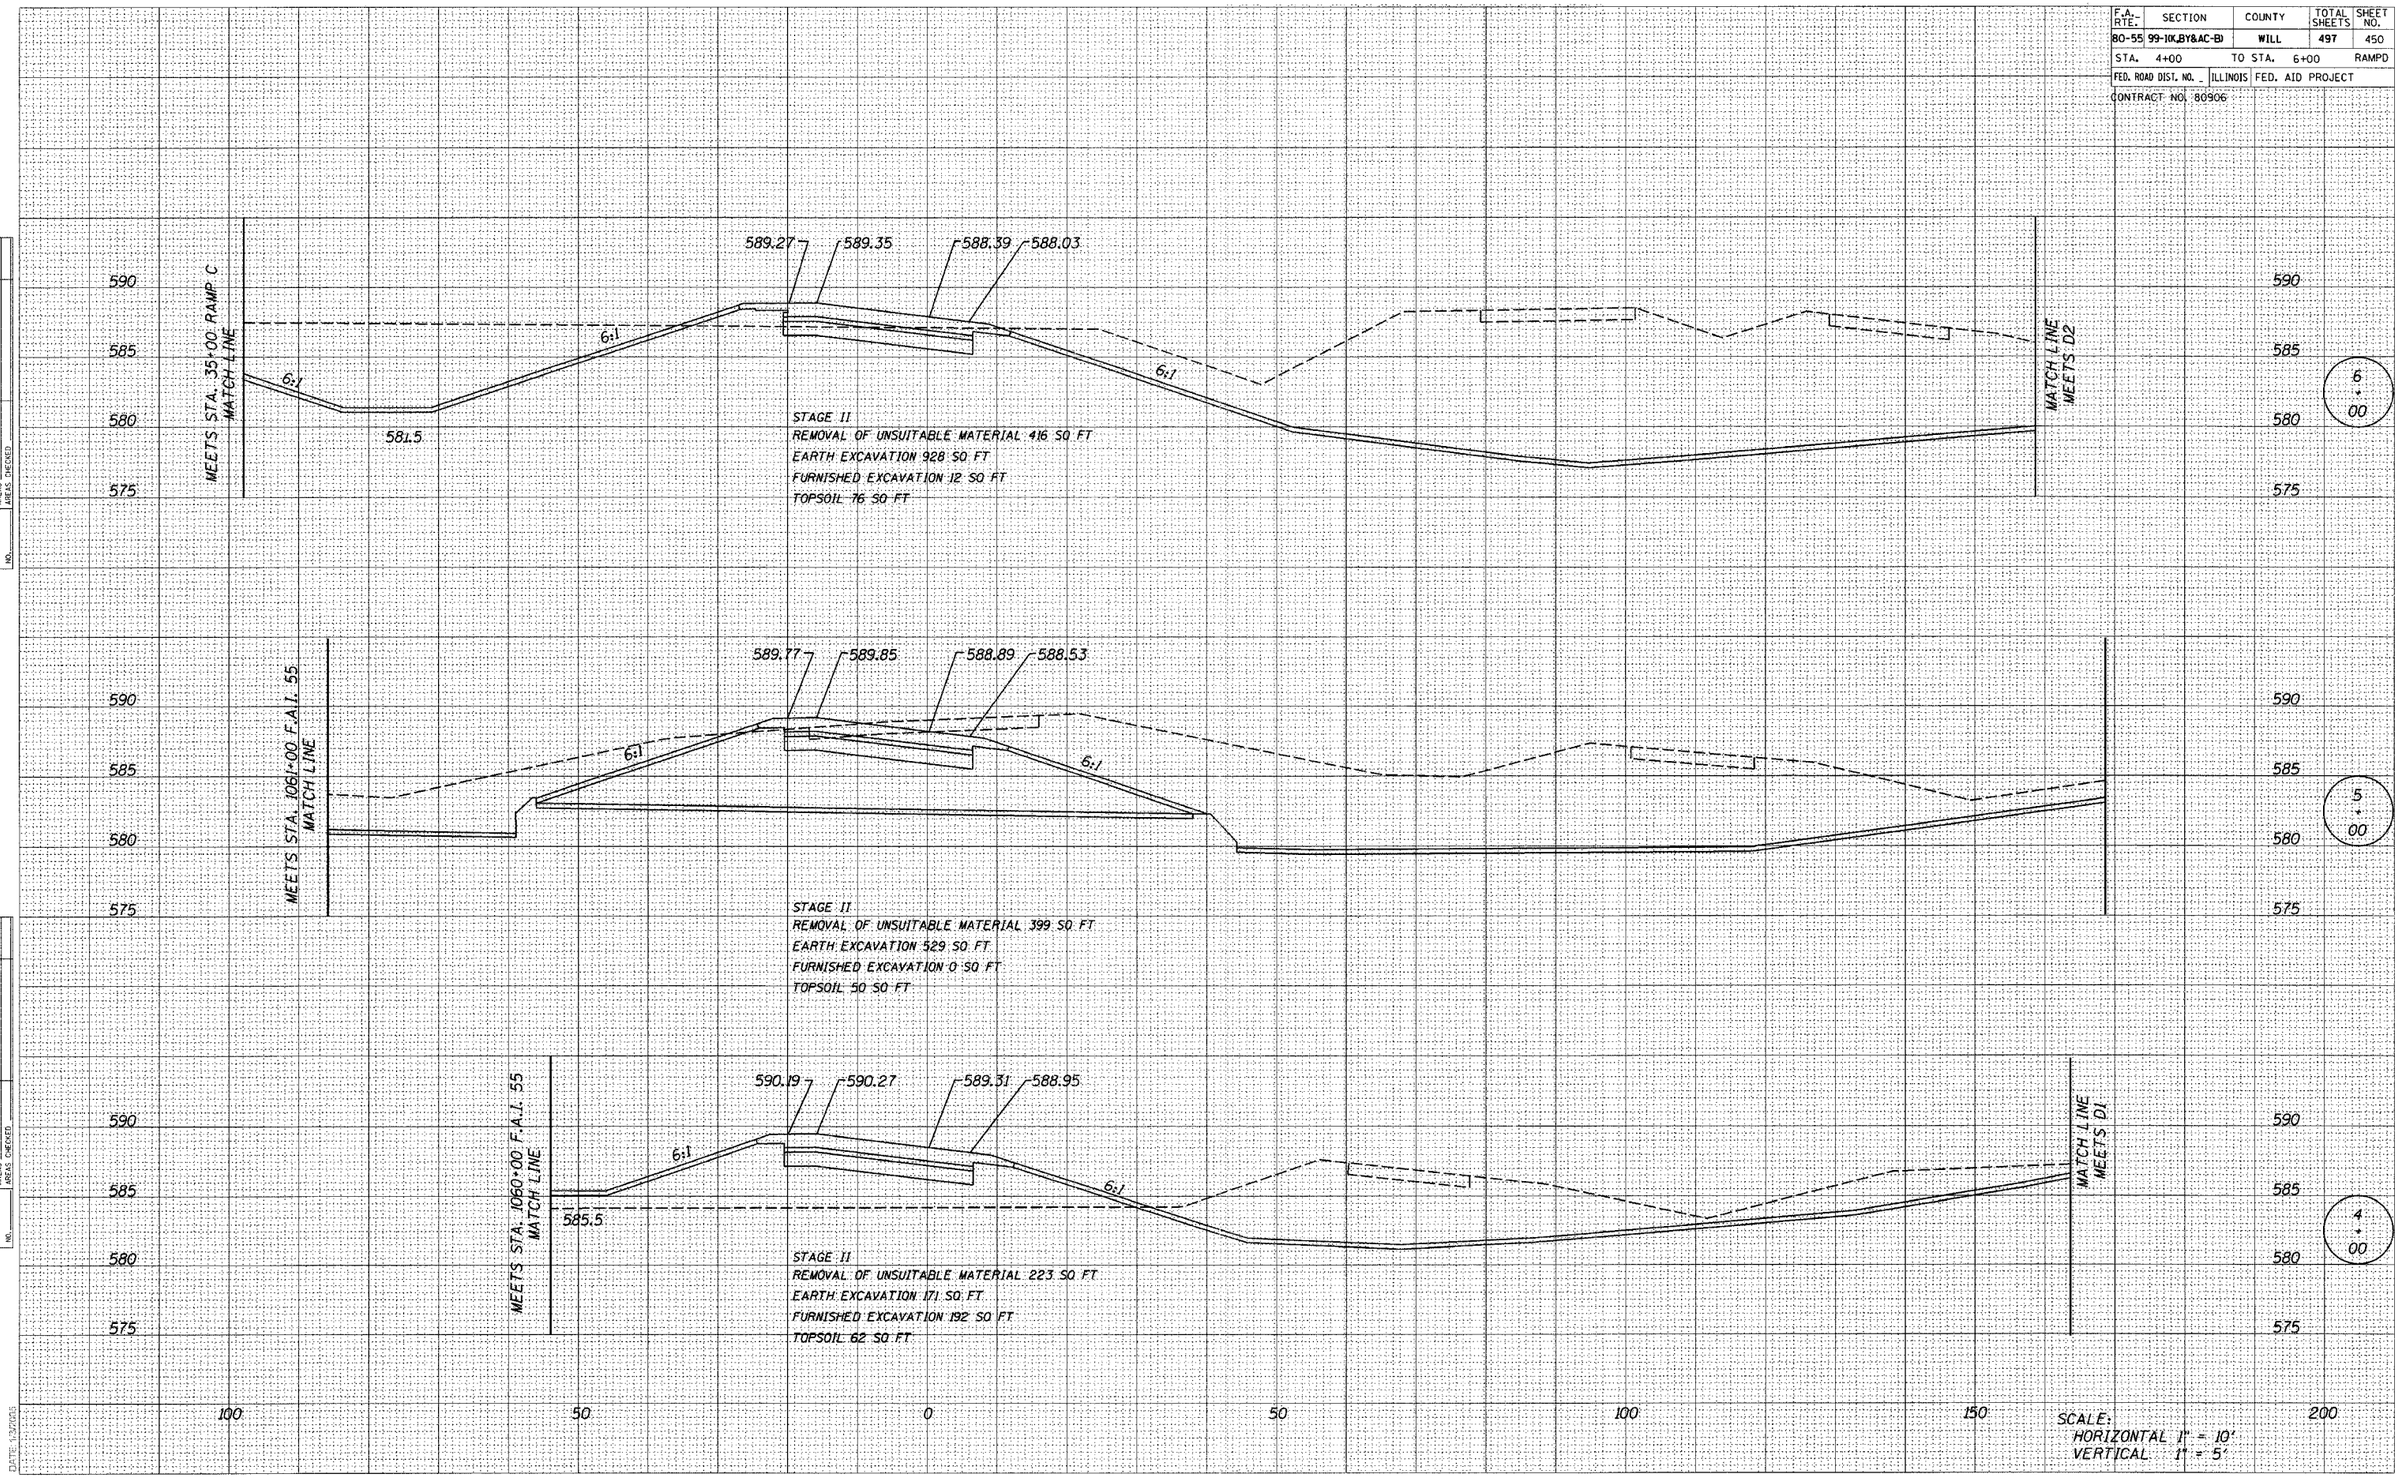

ORIGINAL SURVEY NOTE BOOK NO.

	BY	DATE
SURVEYED		
PLOTTED		
ESTIMATE		
AREAS		
AREAS CHECKED		

DATE: 4/30/2015

FILENAME: