F.A. RTE.	SECTION	COUNTY	TOTAL SHEETS	SHEET NO.
80-55	99-1(K,BY&AC-B)	WILL	497	460
STA. 29+00		TO STA. 32+00		RAMPE
FED. ROAD DIST. NO. _	ILLINOIS	FED. AID PROJECT		

CONTRACT NO. 80906

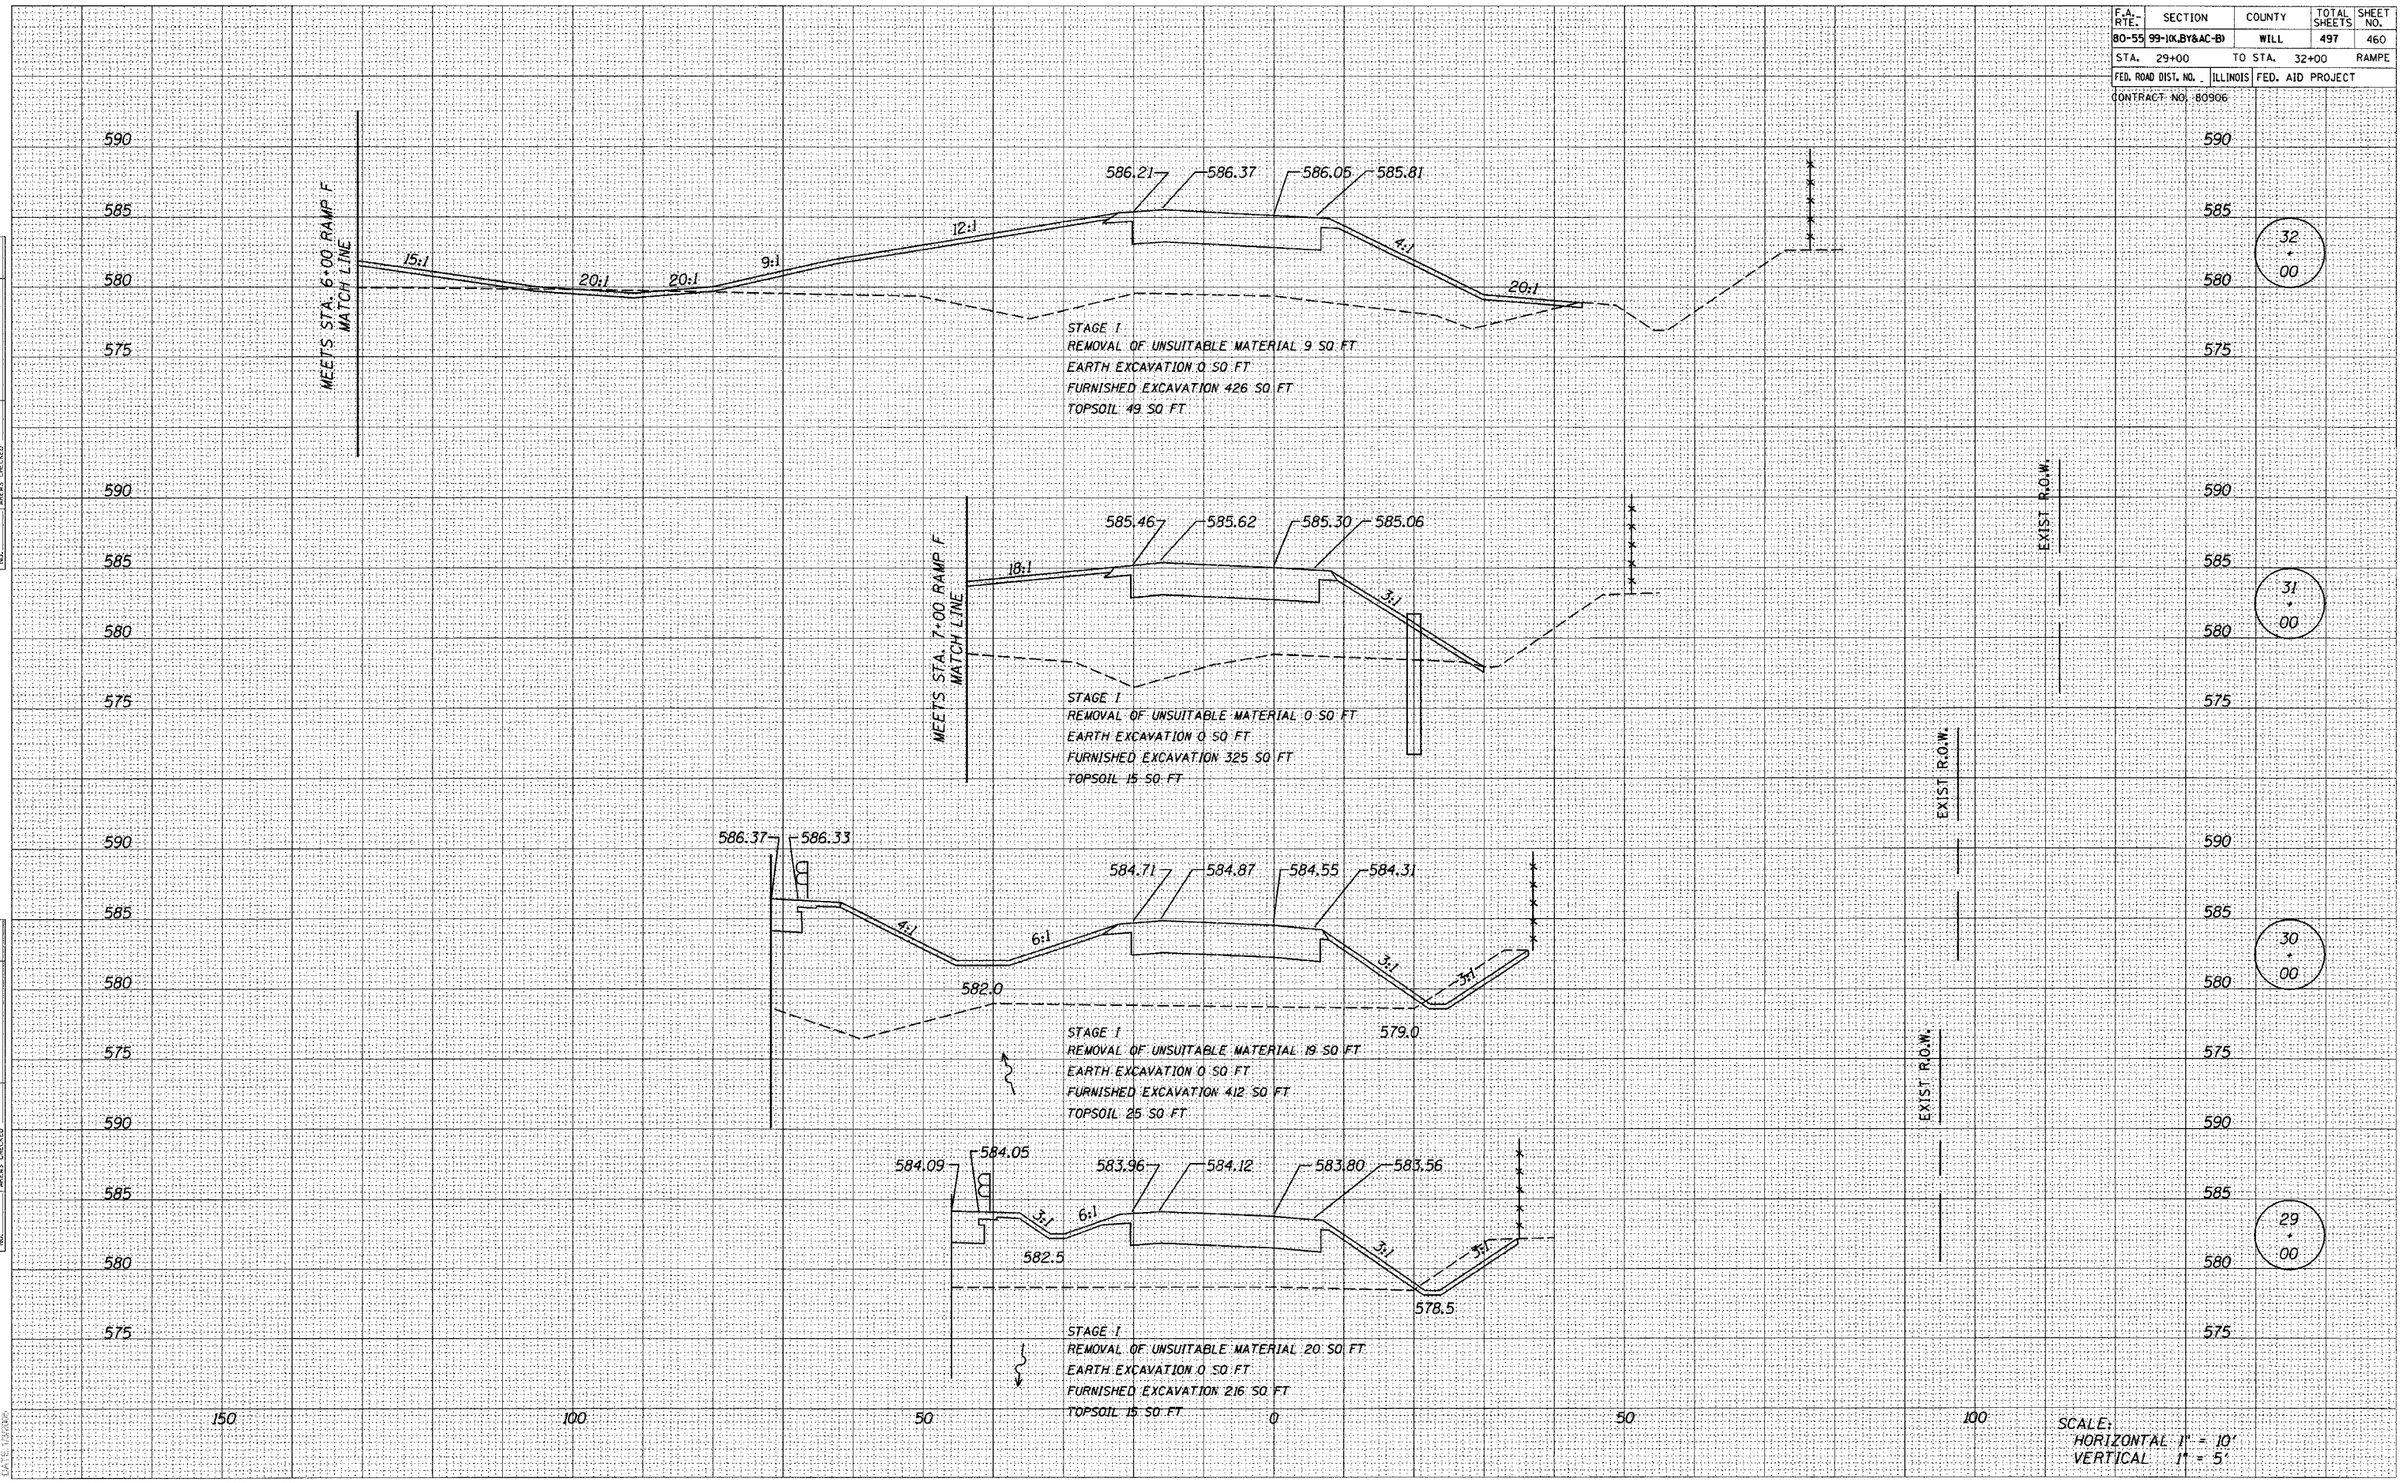

SCALE:
HORIZONTAL 1" = 10'
VERTICAL 1" = 5'

FINAL SURVEY — NOTE BOOK NO. — SURVEYED — PLOTTED — TEMPLATE — AREAS — AREAS CHECKED — BY — DATE

ORIGINAL SURVEY — NOTE BOOK NO. — SURVEYED — PLOTTED — TEMPLATE — AREAS — AREAS CHECKED — BY — DATE

DATE 1/3/2006

FILENAME: n:\proj\2890\2890-02\design\xs\rampe\2890-rampe-04.dgn