F.A. RTE.	SECTION	COUNTY	TOTAL SHEETS	SHEET NO.
80-55	99-10K,BY&AC-BJ	WILL	497	464
STA. 2+00	TO STA. 3+00			RAMP F
FED. ROAD DIST. NO. _	ILLINOIS	FED. AID PROJECT		
CONTRACT NO. 80906				

FINAL SURVEY	BY	DATE
NOTE BOOK	SURVEYED	
NO.	PLOTTED	
	FIELD CHK.	
	AREAS	
	AREAS CHECKED	

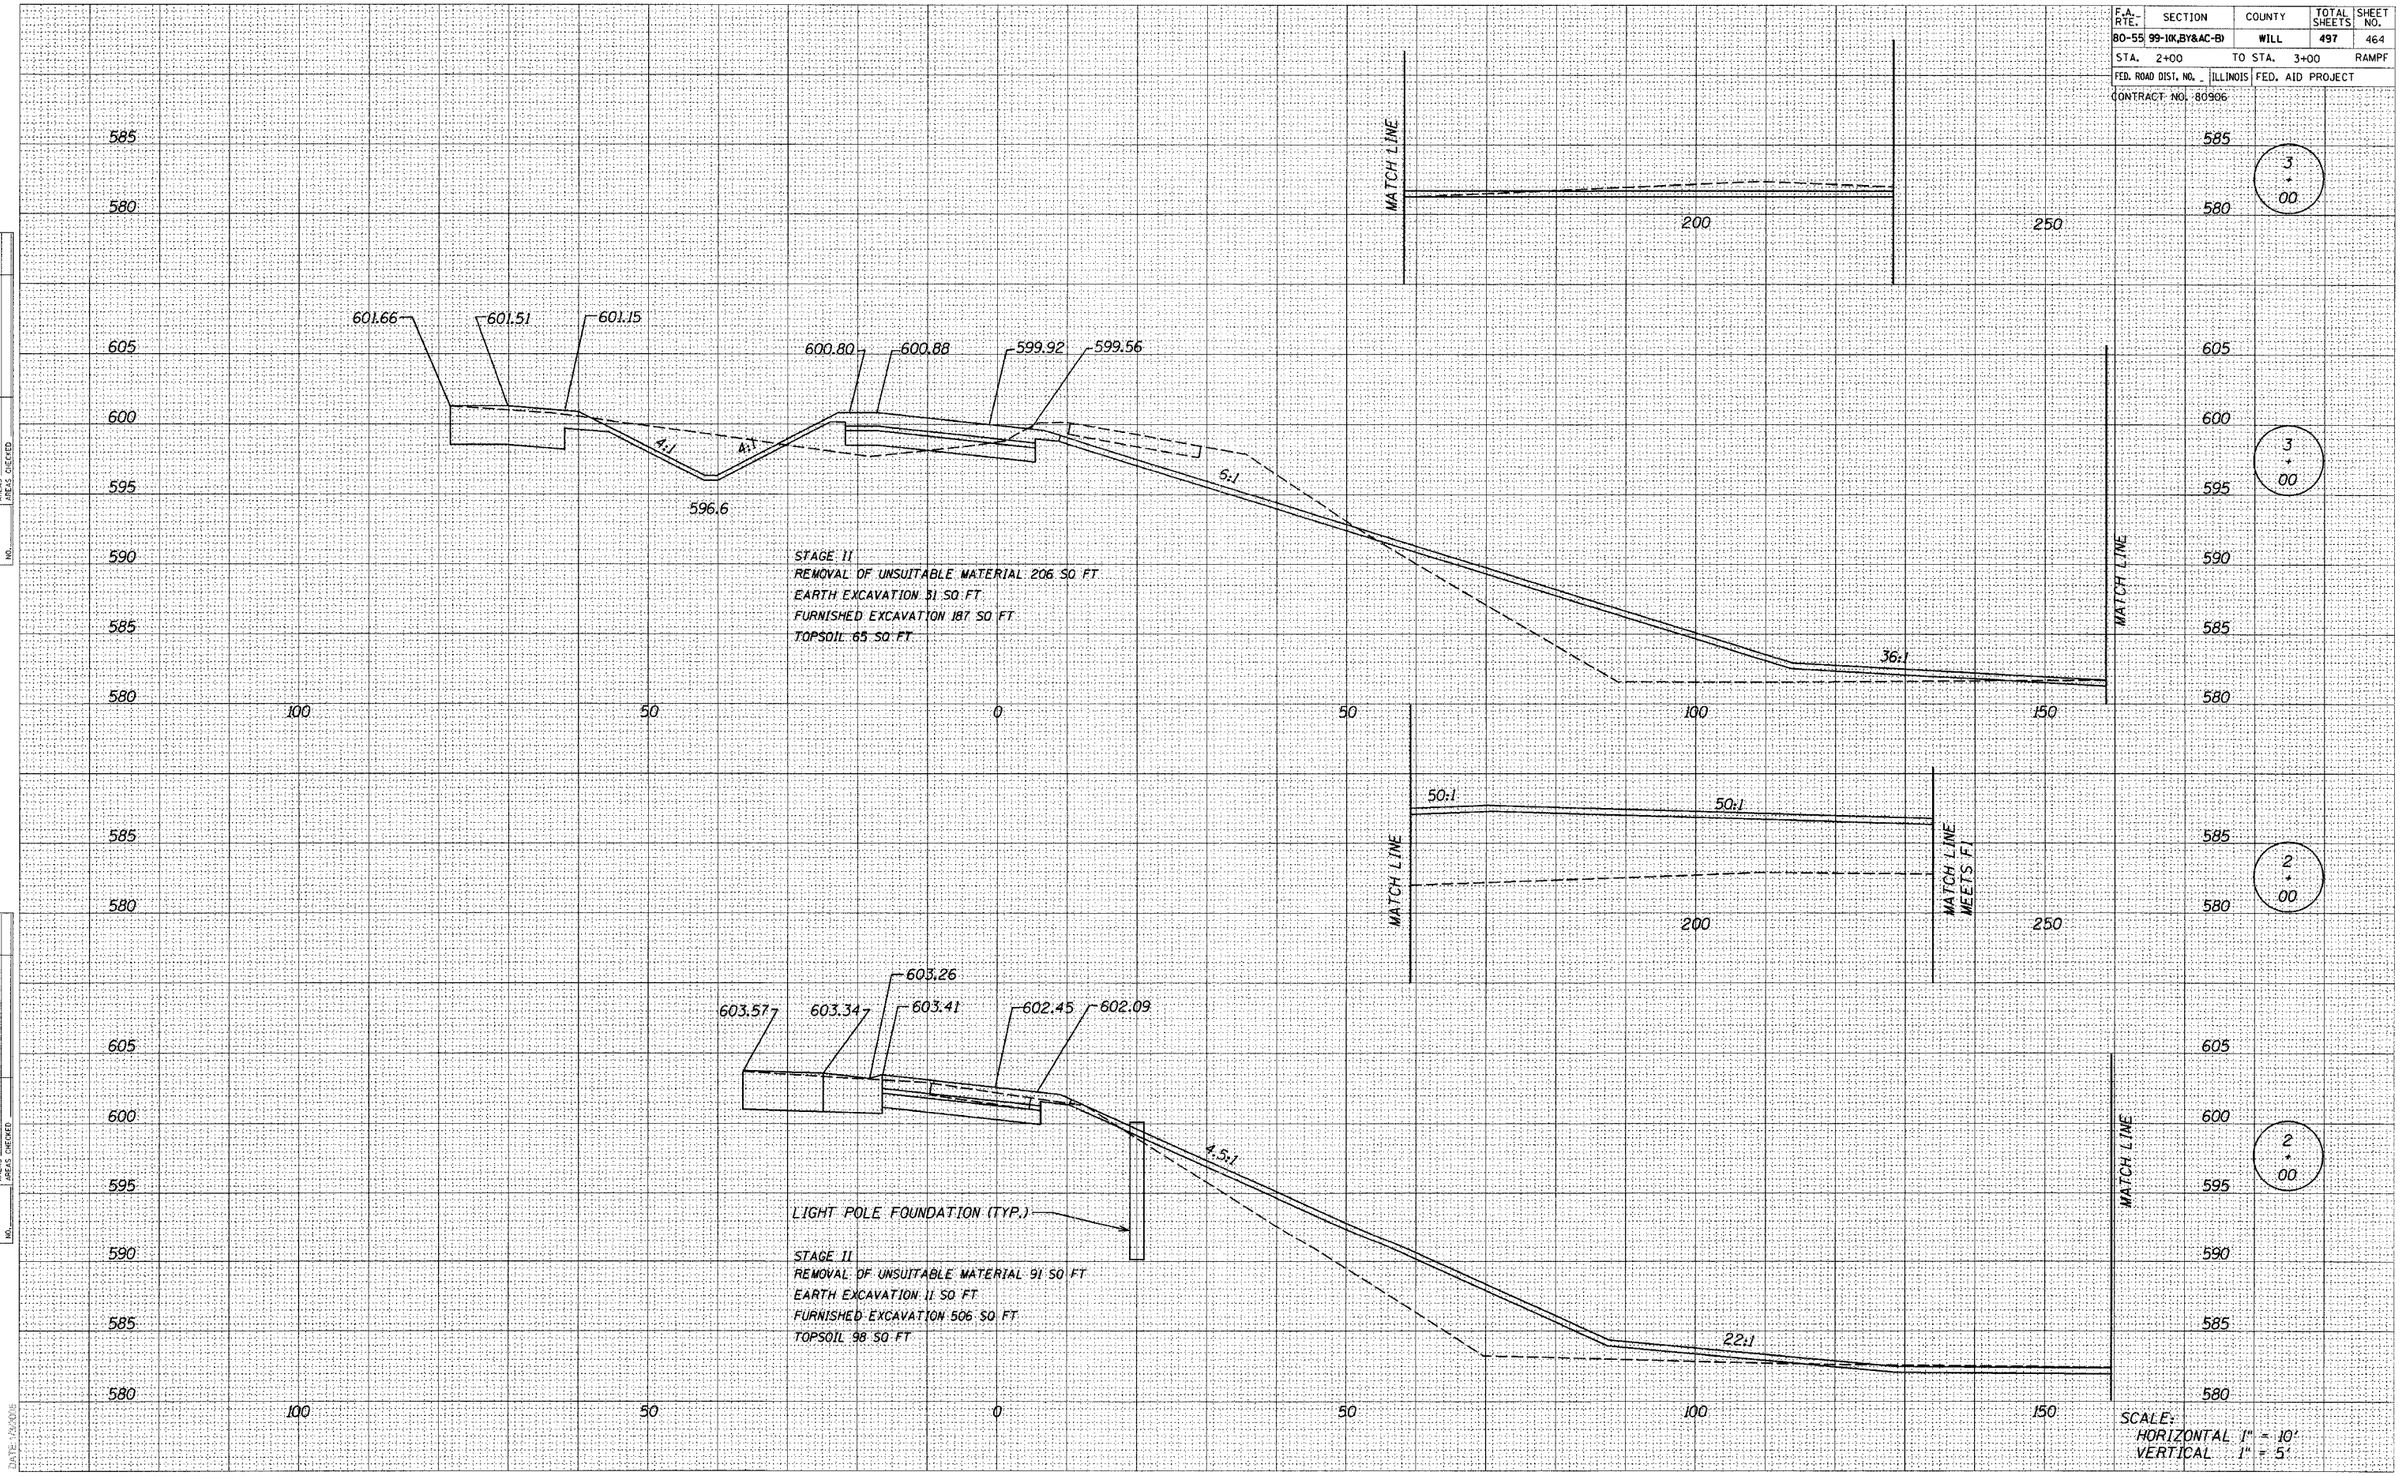

DATE: 12/2006

FILENAME: n:\proj\2650\2690.02\design\ramps\r2690-ramp1-02.dgn