| F.A. RTE. | SECTION | COUNTY | TOTAL SHEETS | SHEET NO. |
|---|---|---|---|---|
| 80-55 | 99-10(,BY&AC-B) | WILL | 497 | 468 |
| STA. 10+00 | | TO STA. 12+00 | | RAMPF |
| FED. ROAD DIST. NO. _ | ILLINOIS | FED. AID PROJECT | | |

CONTRACT NO. 80906

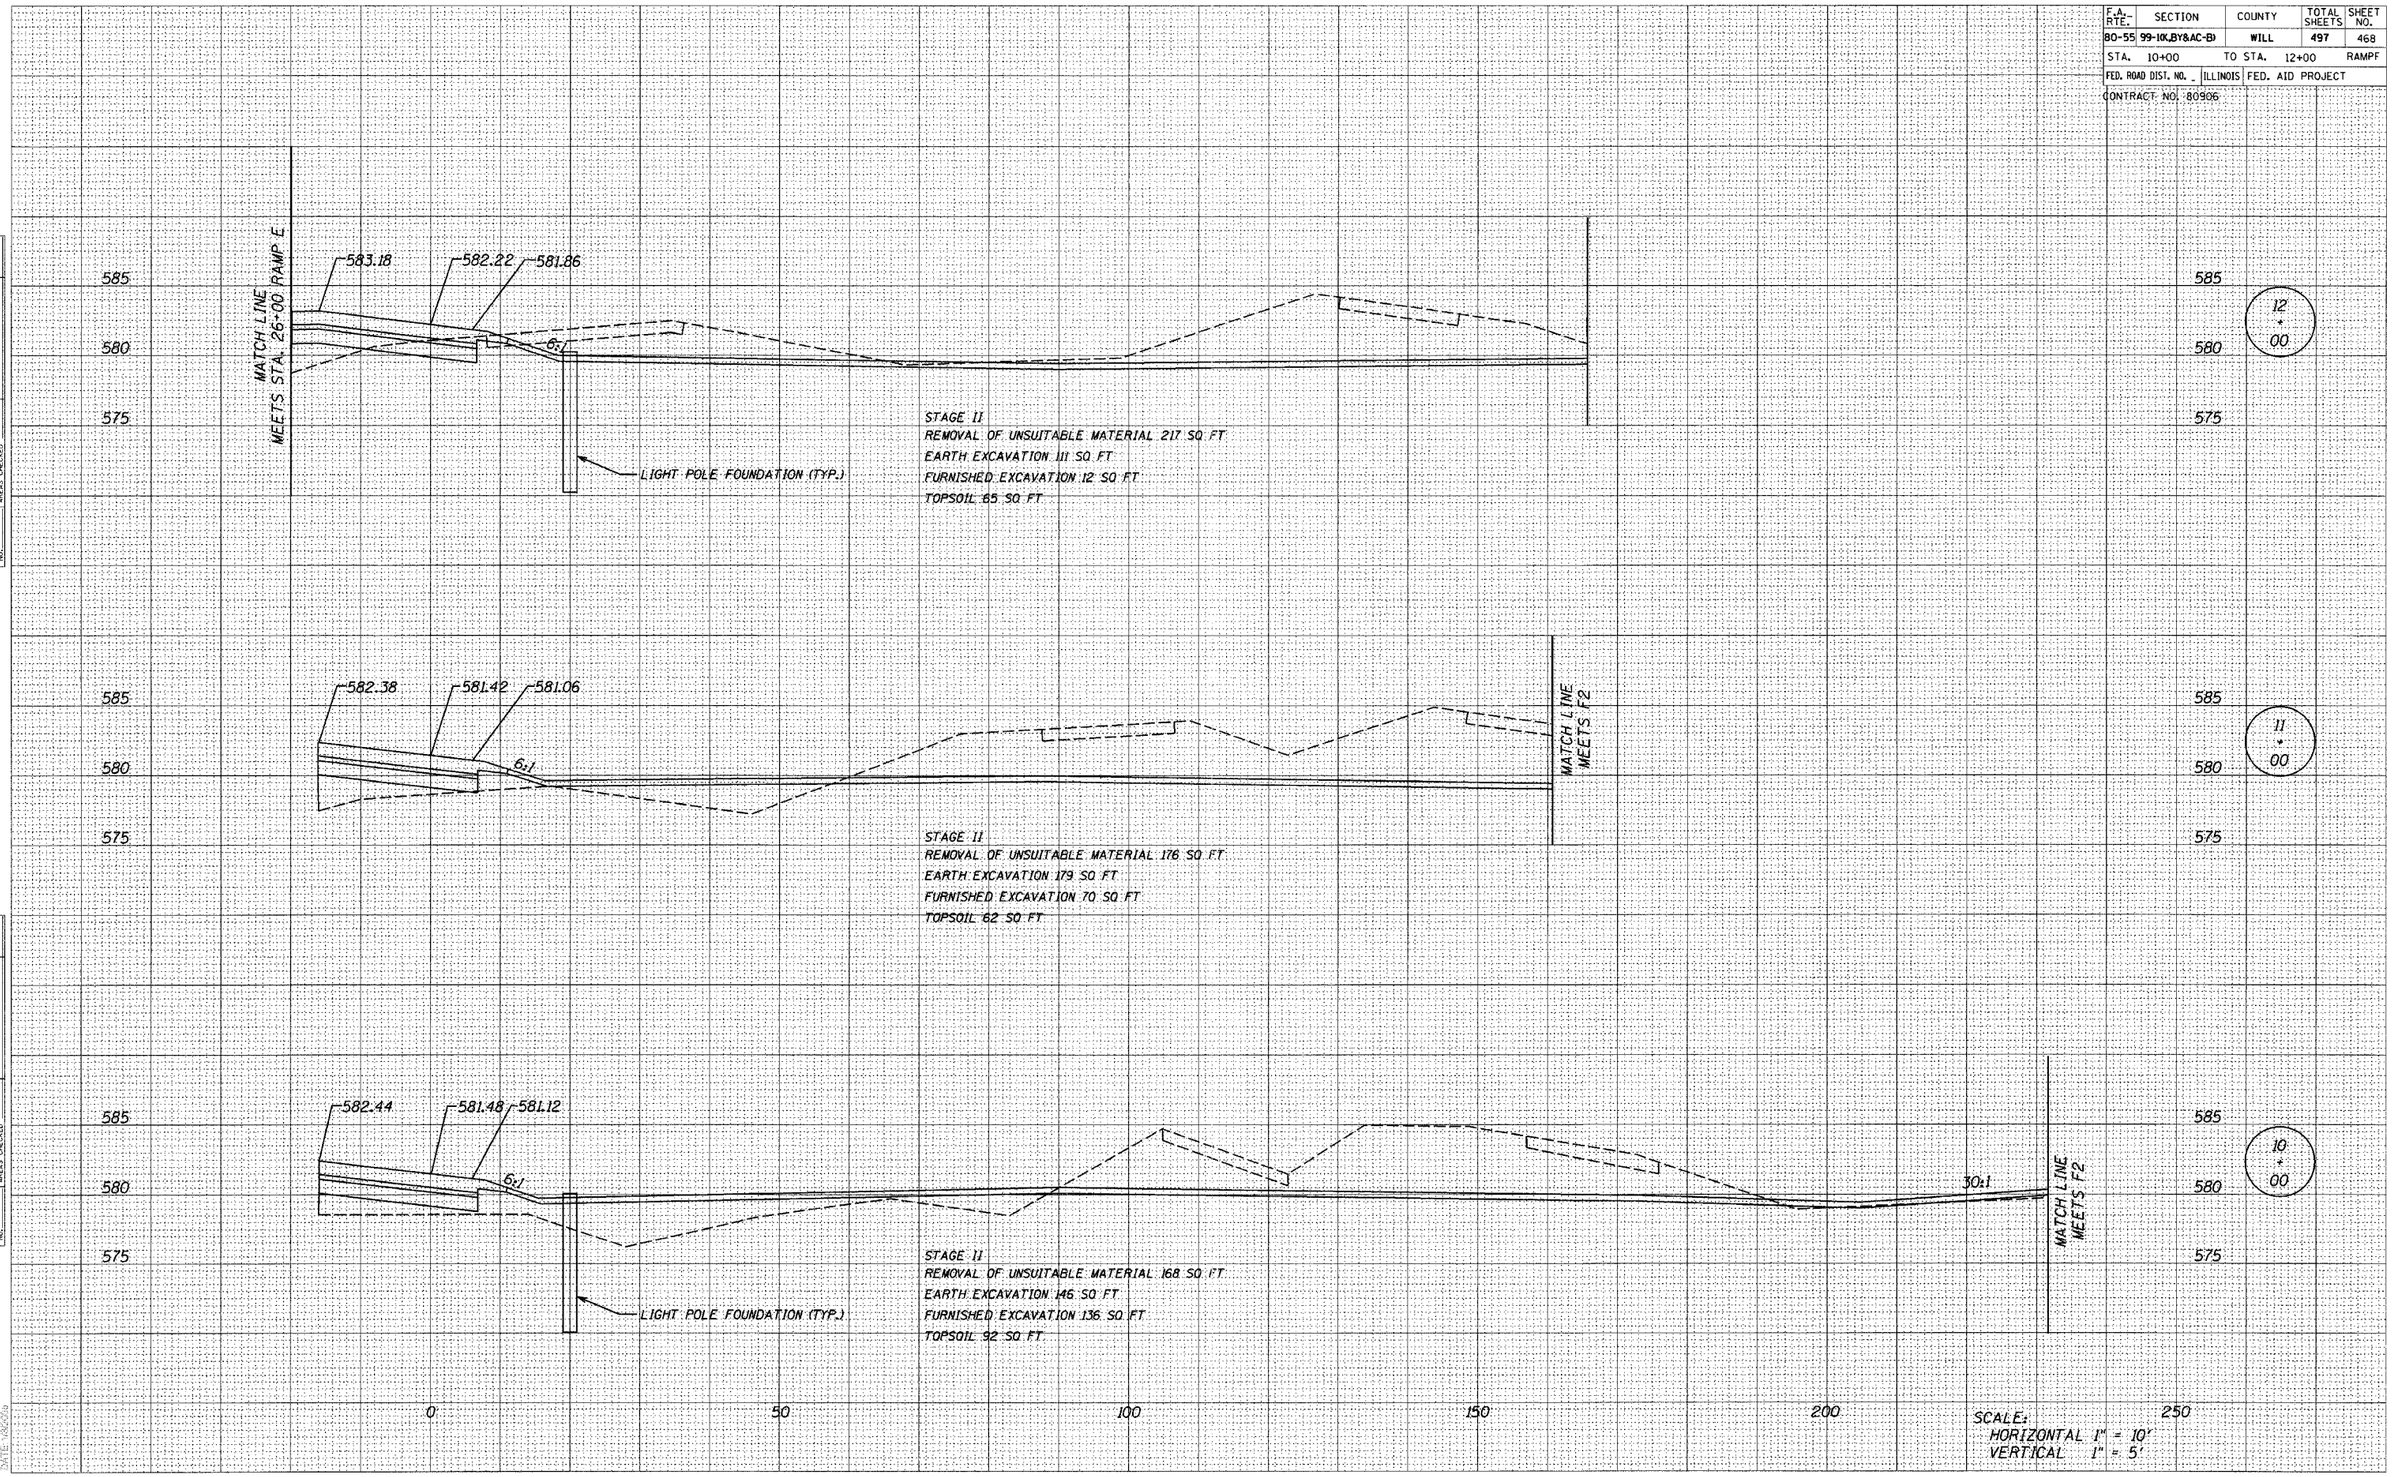


| FINAL SURVEY | | BY | DATE |
|---|---|---|---|
| NOTE BOOK NO. | SURVEYED | | |
| | PLOTTED | | |
| | TEMPLATE | | |
| | AREAS | | |
| | AREAS CHECKED | | |

| ORIGINAL SURVEY | | BY | DATE |
|---|---|---|---|
| NOTE BOOK NO. | SURVEYED | | |
| | PLOTTED | | |
| | TEMPLATE | | |
| | AREAS | | |
| | AREAS CHECKED | | |

DATE: 12/6/07

FILENAME: m:\proj\2880\2090-02\assign\rwy\mp12800-rwmp46.dgn