F.A. RTE.	SECTION	COUNTY	TOTAL SHEETS	SHEET NO.
80-55	99-1(K,BY&AC-B)	WILL	497	471

STA. 17+00 TO STA. 18+46.68 RAMPF

FED. ROAD DIST. NO. _ ILLINOIS FED. AID PROJECT

CONTRACT NO. 80906

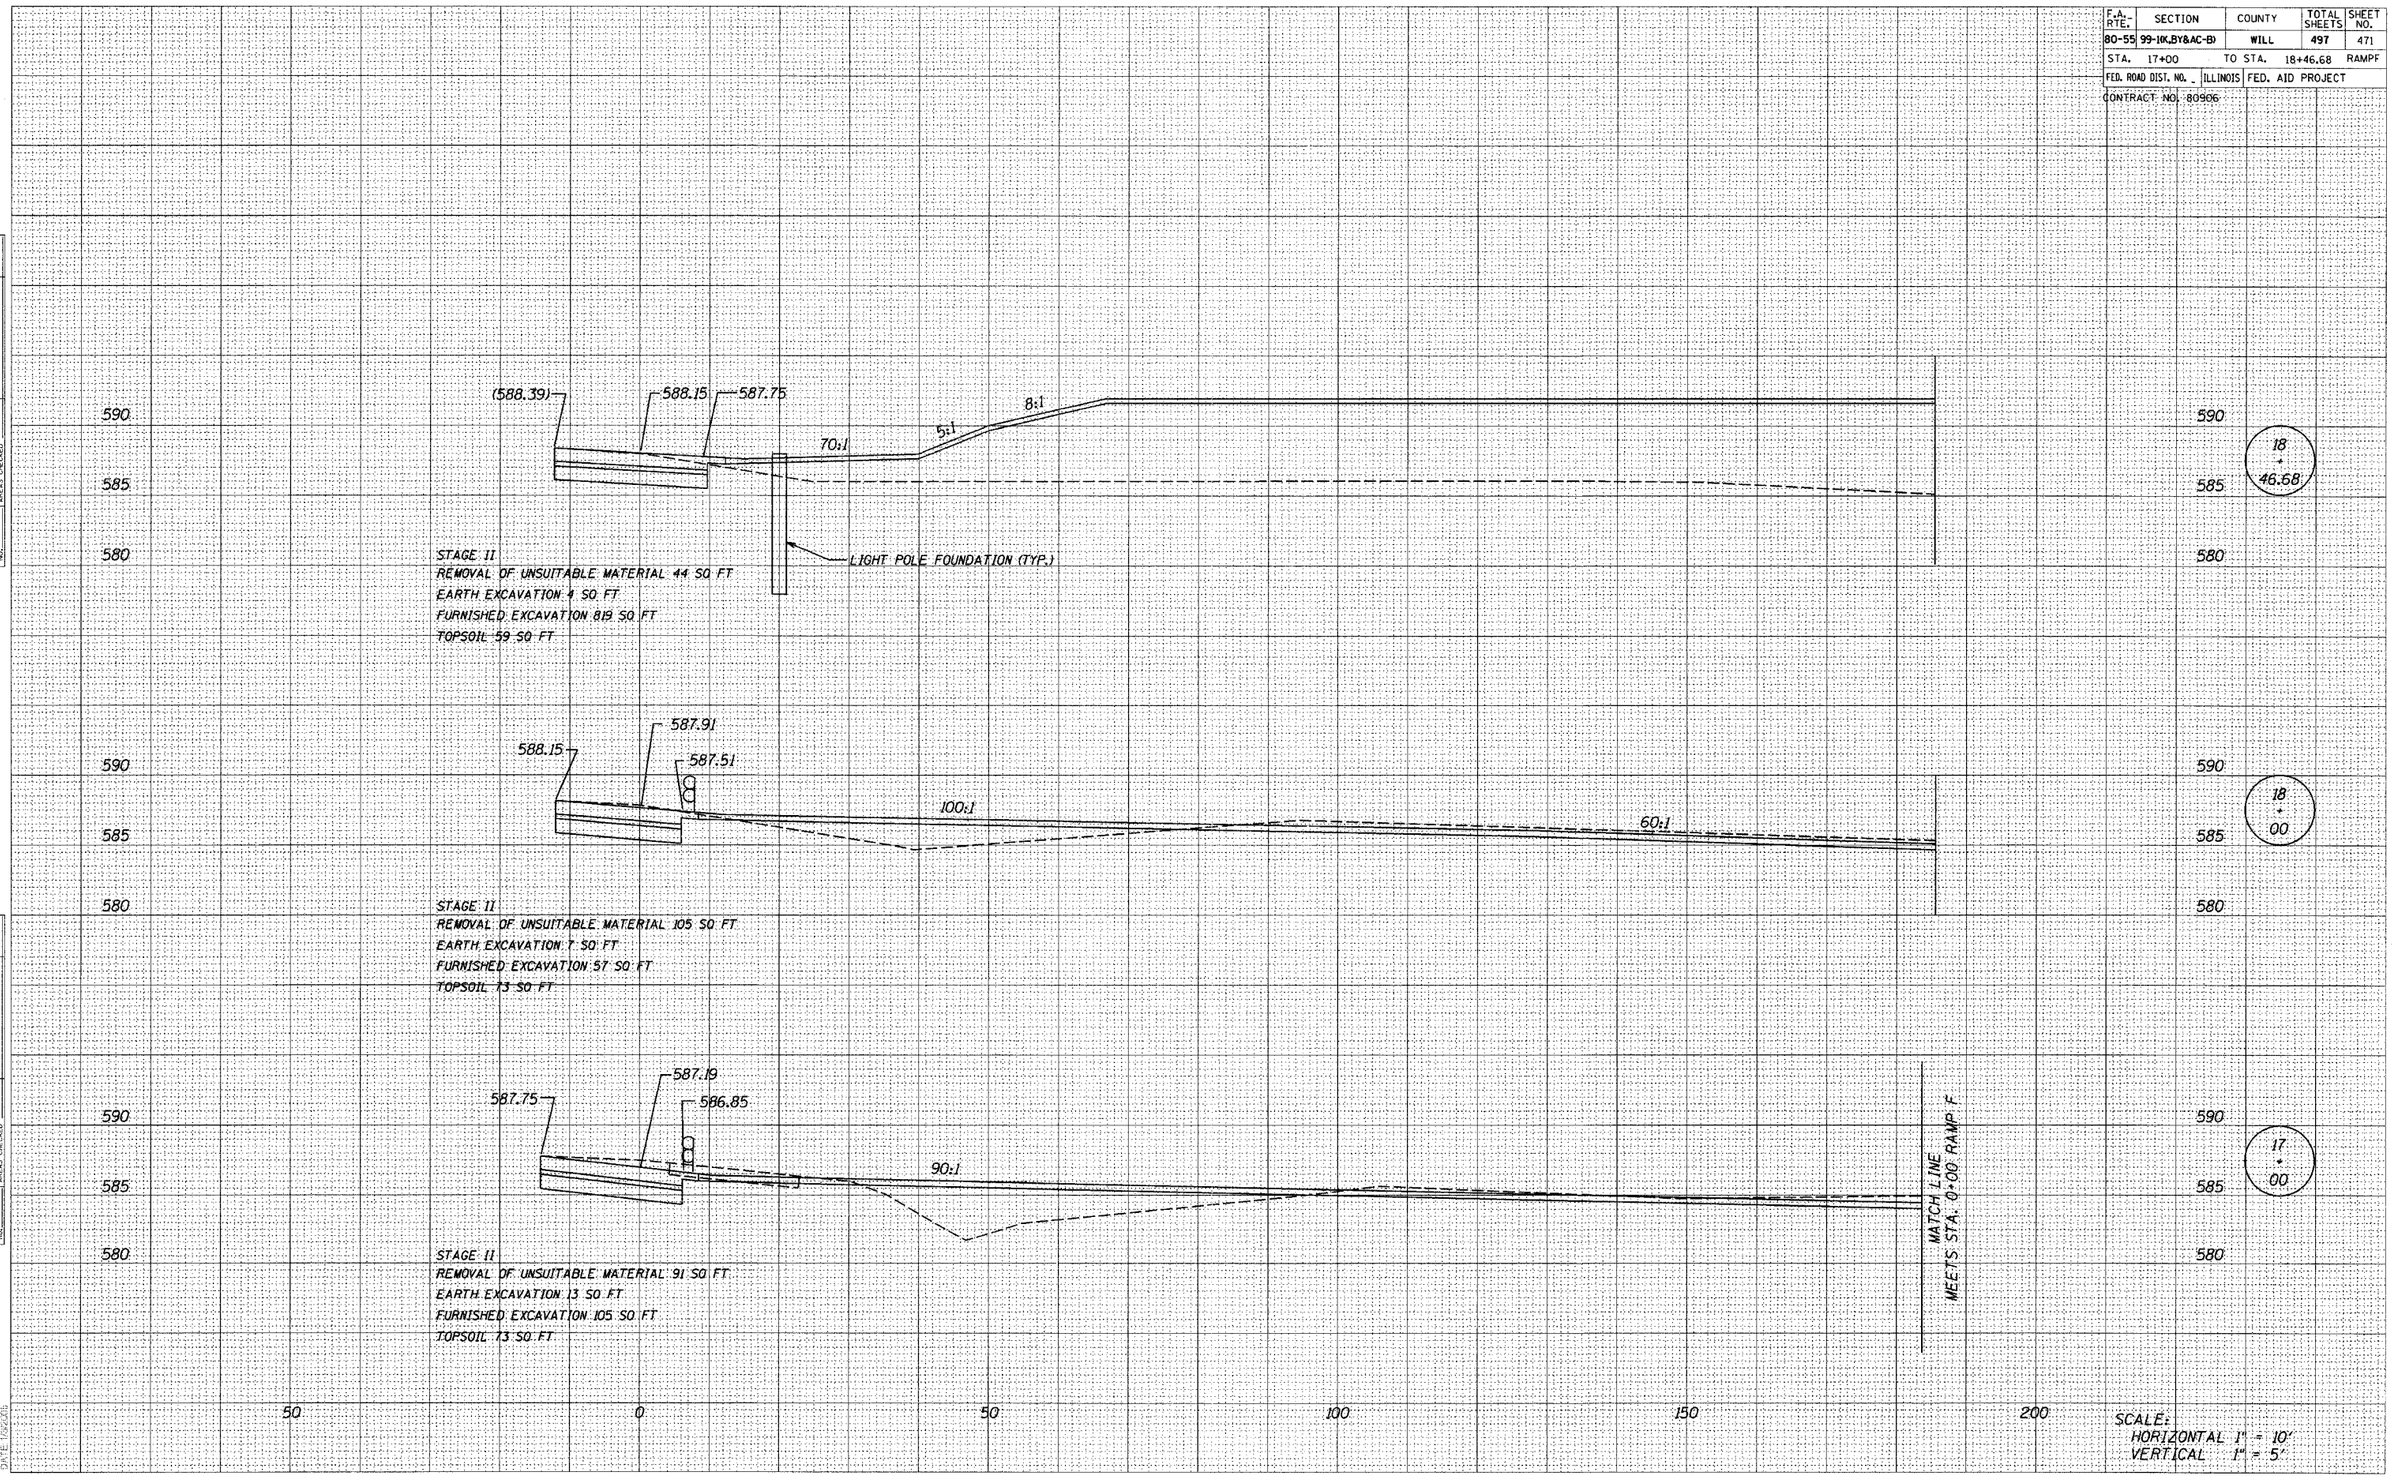

SCALE:
HORIZONTAL 1" = 10'
VERTICAL 1" = 5'

FINAL SURVEY — NOTE BOOK NO. — SURVEYED — PLOTTED — TEMPLATE — AREAS — AREAS CHECKED — BY — DATE

ORIGINAL SURVEY — NOTE BOOK NO. — SURVEYED — PLOTTED — TEMPLATE — AREAS — AREAS CHECKED — BY — DATE

DATE 1/8/2008

FILENAME: n:\proj\2390\2890-02\design\xs\ramp\2890-ramp 09.dgn