F.A. RTE.	SECTION	COUNTY	TOTAL SHEETS	SHEET NO.
80-55	99-10(B)Y&AC-B)	WILL	497	473
STA. 17+00		TO STA. 19+00		RAMPG
FED. ROAD DIST. NO. _	ILLINOIS	FED. AID PROJECT		
CONTRACT NO. 80906				

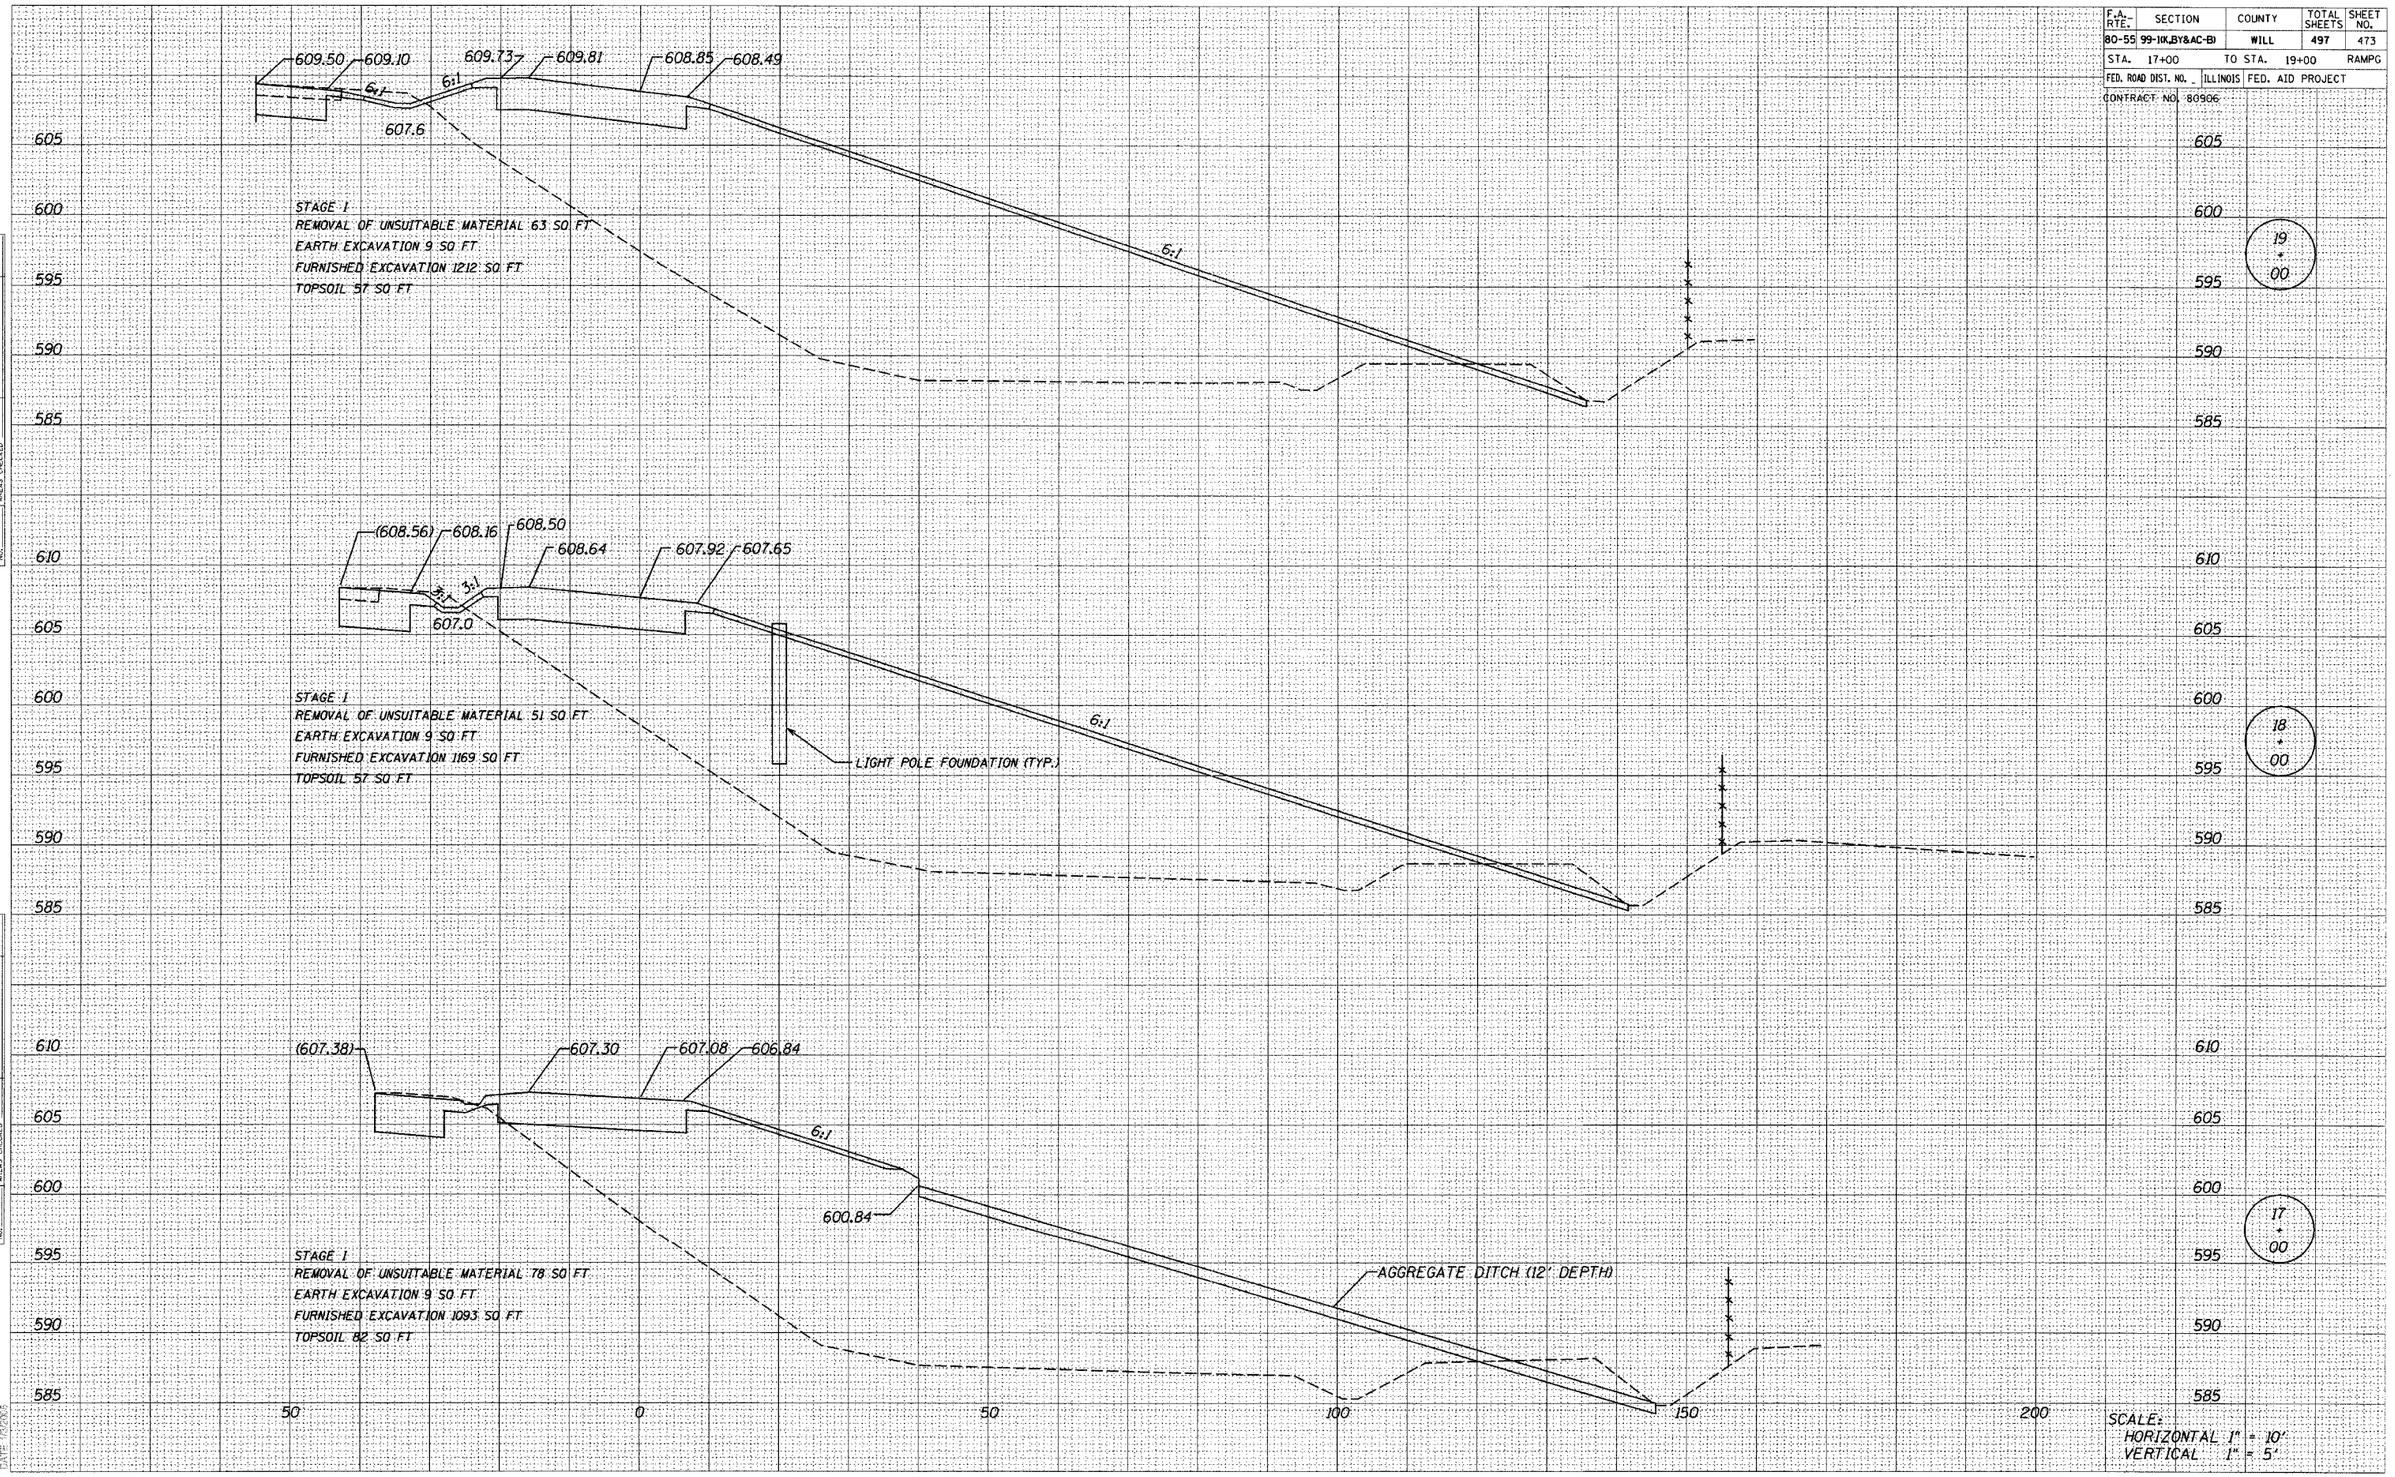

FINAL SURVEY	BY	DATE
SURVEYED		
PLOTTED		
TRAVERSE		
NOTE BOOK AREAS		
NO. AREAS CHECKED		

ORIGINAL SURVEY	BY	DATE
SURVEYED		
PLOTTED		
TRAVERSE		
NOTE BOOK AREAS		
NO. AREAS CHECKED		

DATE: 1/6/2005

FILENAME: N:\PROJ\2880\2880-02\Design\Ka\RAMPG\2880-RAMPG-01.dgn