F.A. RTE.	SECTION	COUNTY	TOTAL SHEETS	SHEET NO.
80-55	99-10(K,BY&AC-B)	WILL	497	476
STA. 26+00		TO STA. 30+00		RAMPG
FED. ROAD DIST. NO.	ILLINOIS	FED. AID PROJECT		

CONTRACT NO. 80906

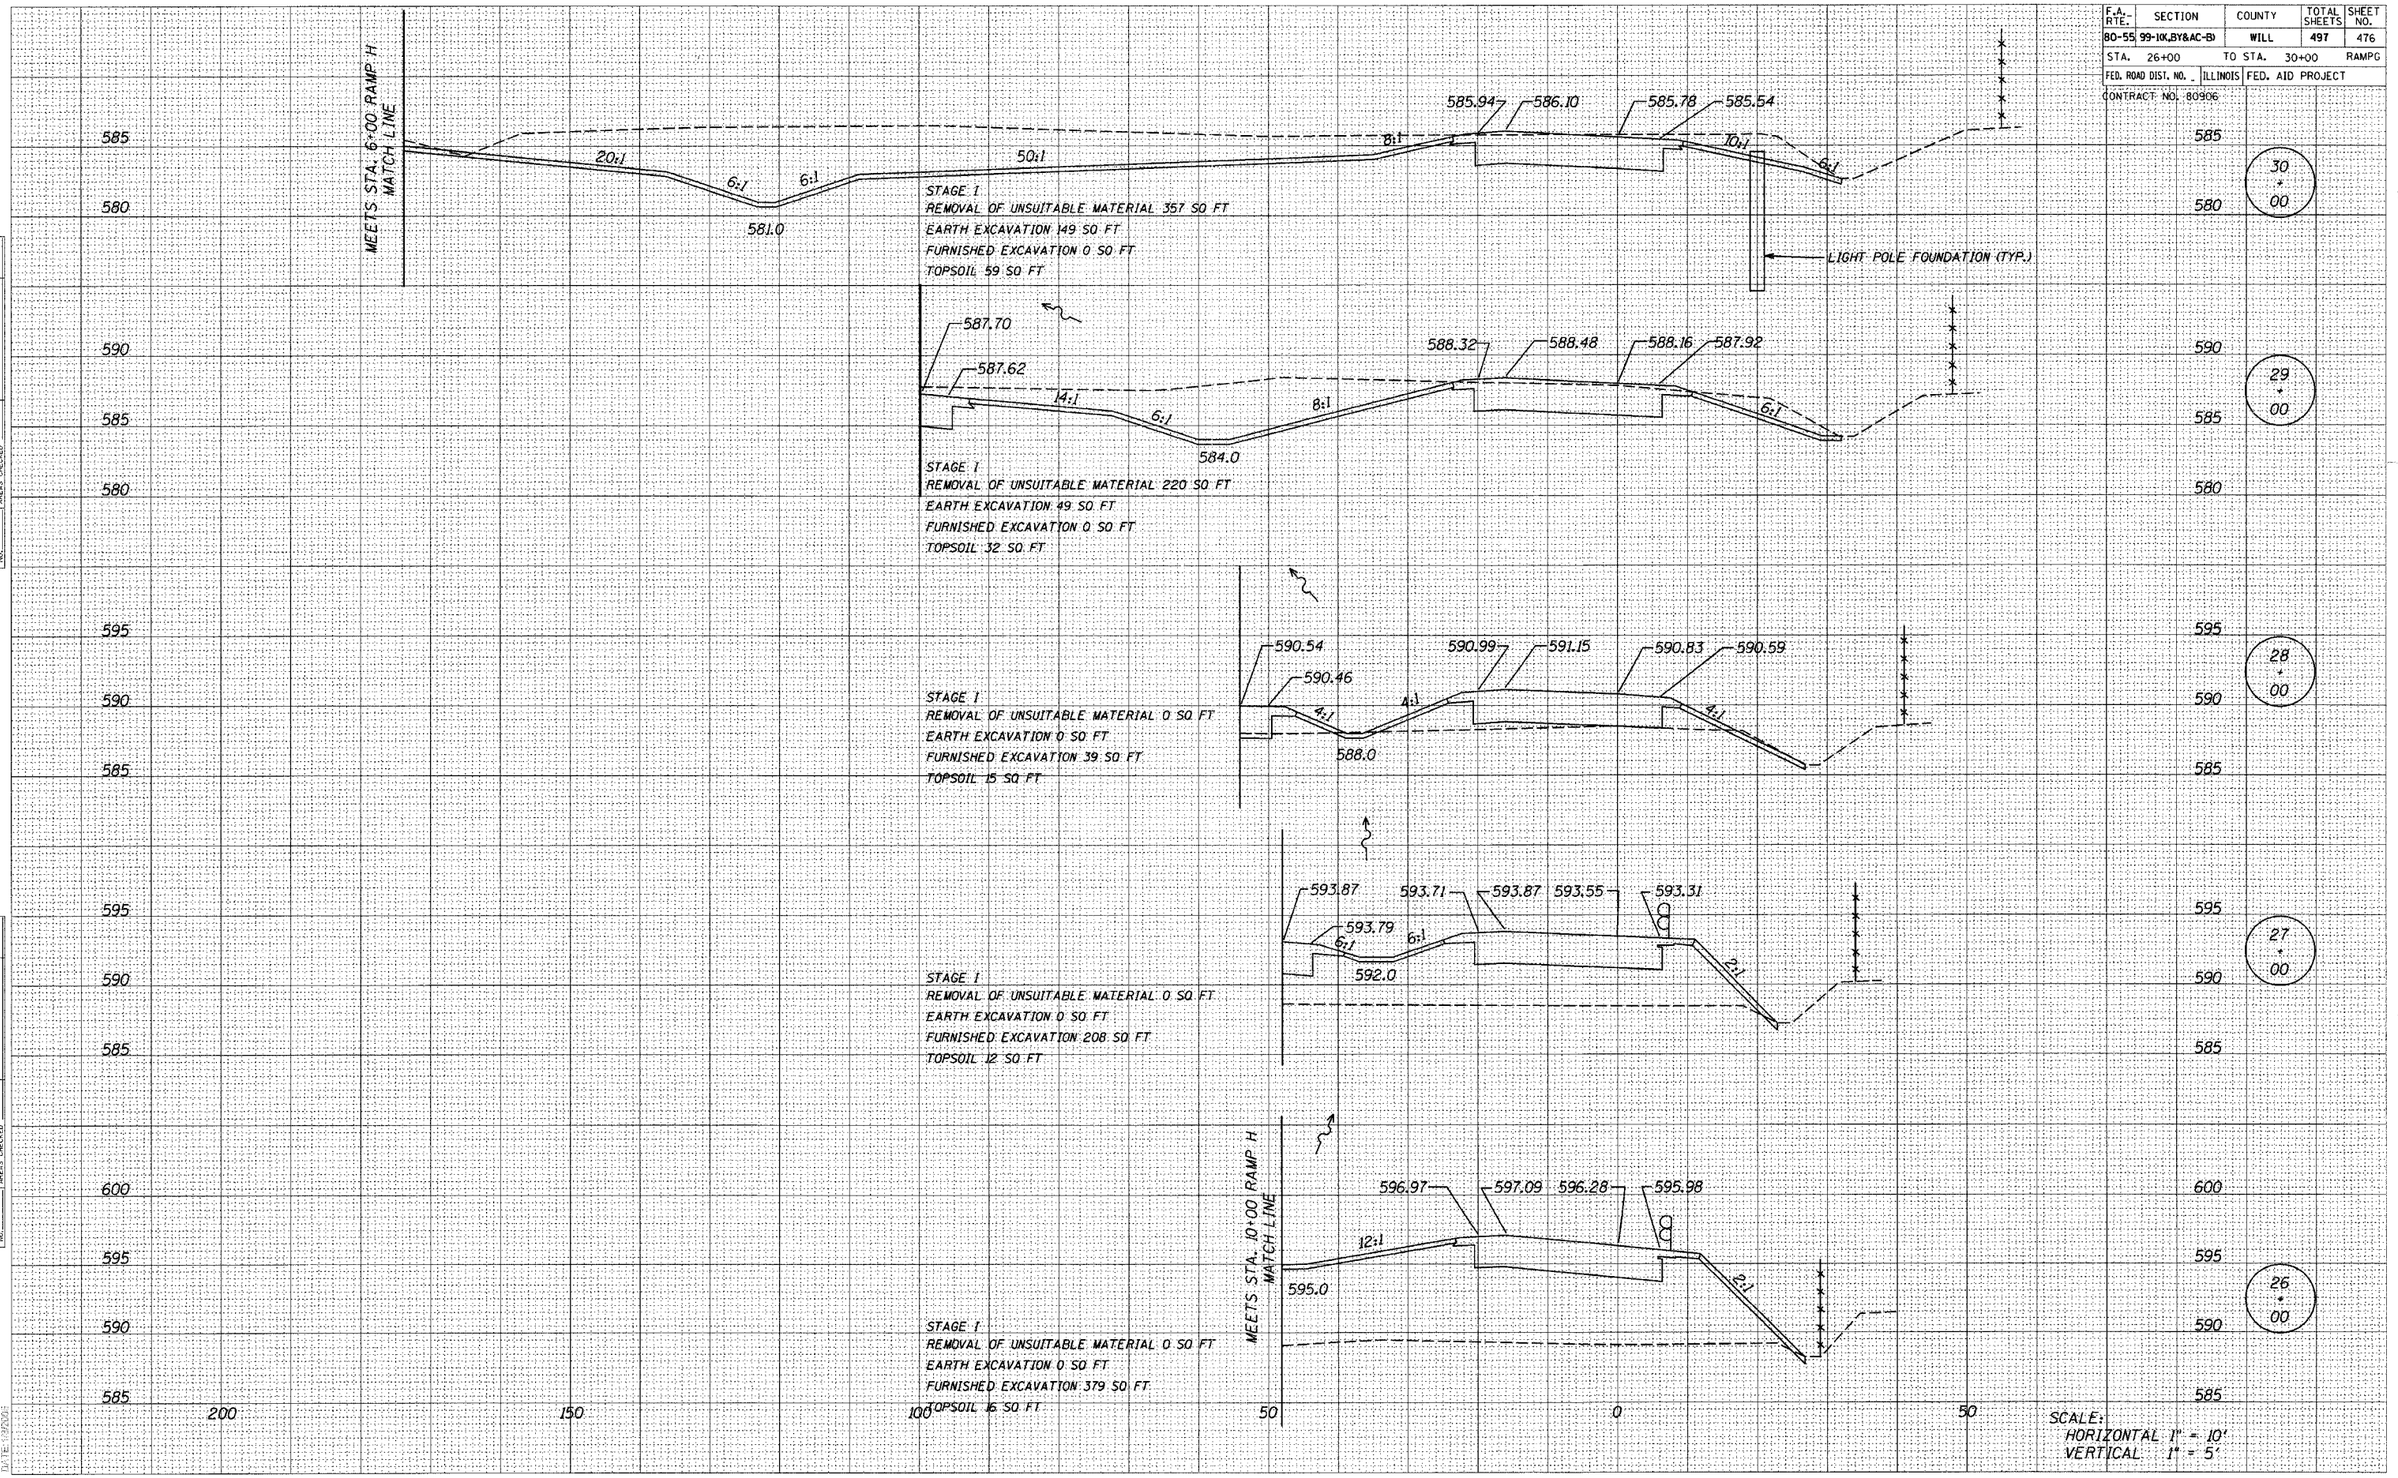

SCALE:
HORIZONTAL 1" = 10'
VERTICAL 1" = 5'

FINAL SURVEY — NOTE BOOK NO. — SURVEYED — PLOTTED — TEMPLATE — AREAS — AREAS CHECKED — BY — DATE

ORIGINAL SURVEY — NOTE BOOK NO. — SURVEYED — PLOTTED — TEMPLATE — AREAS — AREAS CHECKED — BY — DATE

DATE: 1/8/2008

FILENAME: n:\proj\2890\2890-02\design\ve\rampg\2890-rampg-04.dgn