F.A. RTE.	SECTION	COUNTY	TOTAL SHEETS	SHEET NO.
80-55	99-1(K,BY&AC-B)	WILL	497	478
STA. 35+00		TO STA. 38+00		RAMPG
FED. ROAD DIST. NO. _	ILLINOIS	FED. AID PROJECT		

CONTRACT NO. 80906

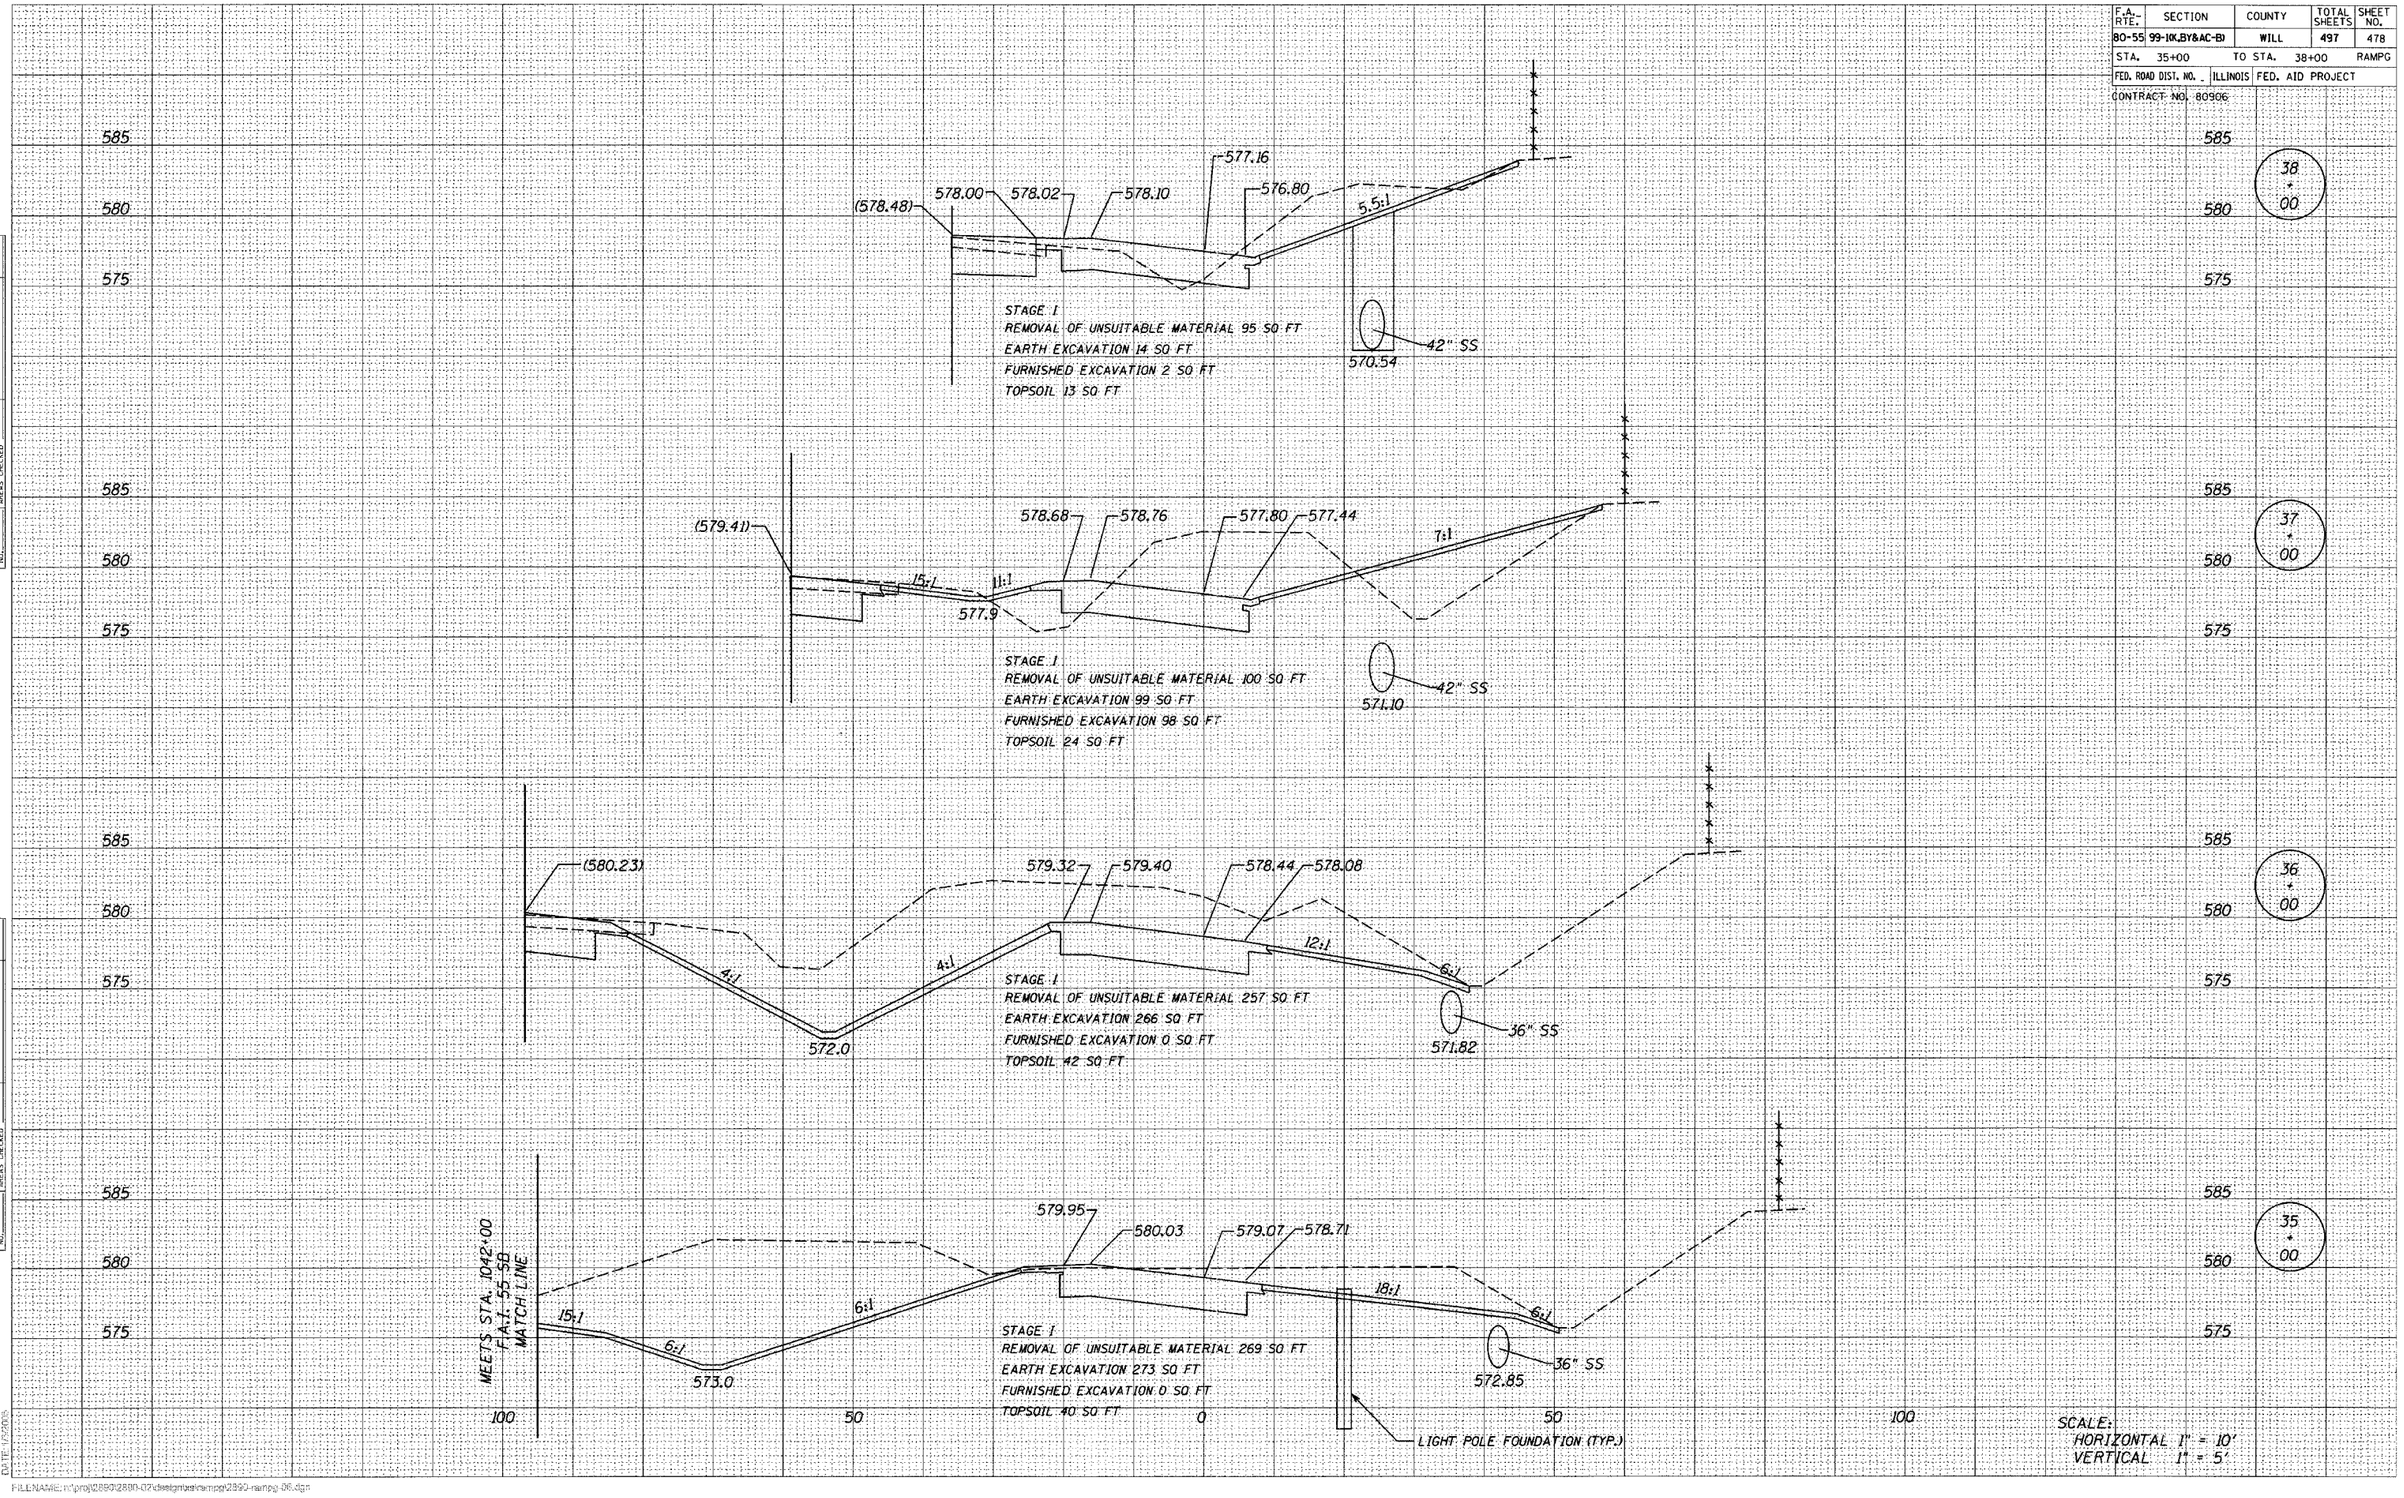

SCALE:
HORIZONTAL 1" = 10'
VERTICAL 1" = 5'

FINAL SURVEY — NOTE BOOK NO. — SURVEYED — PLOTTED — TEMPLATE — AREAS — AREAS CHECKED — BY — DATE

ORIGINAL SURVEY — NOTE BOOK NO. — SURVEYED — PLOTTED — TEMPLATE — AREAS — AREAS CHECKED — BY — DATE

DATE: 1/5/2005

FILENAME: n:\proj\2890\2890-07\designbase\rampg\2890-rampg-06.dgn