F.A. RTE.	SECTION	COUNTY	TOTAL SHEETS	SHEET NO.
80-55	99-10(,BY&AC-B)	WILL	497	479
STA. 0+00		TO STA. 2+00		RAMPH
FED. ROAD DIST. NO. _	ILLINOIS	FED. AID PROJECT		

CONTRACT NO. 80906

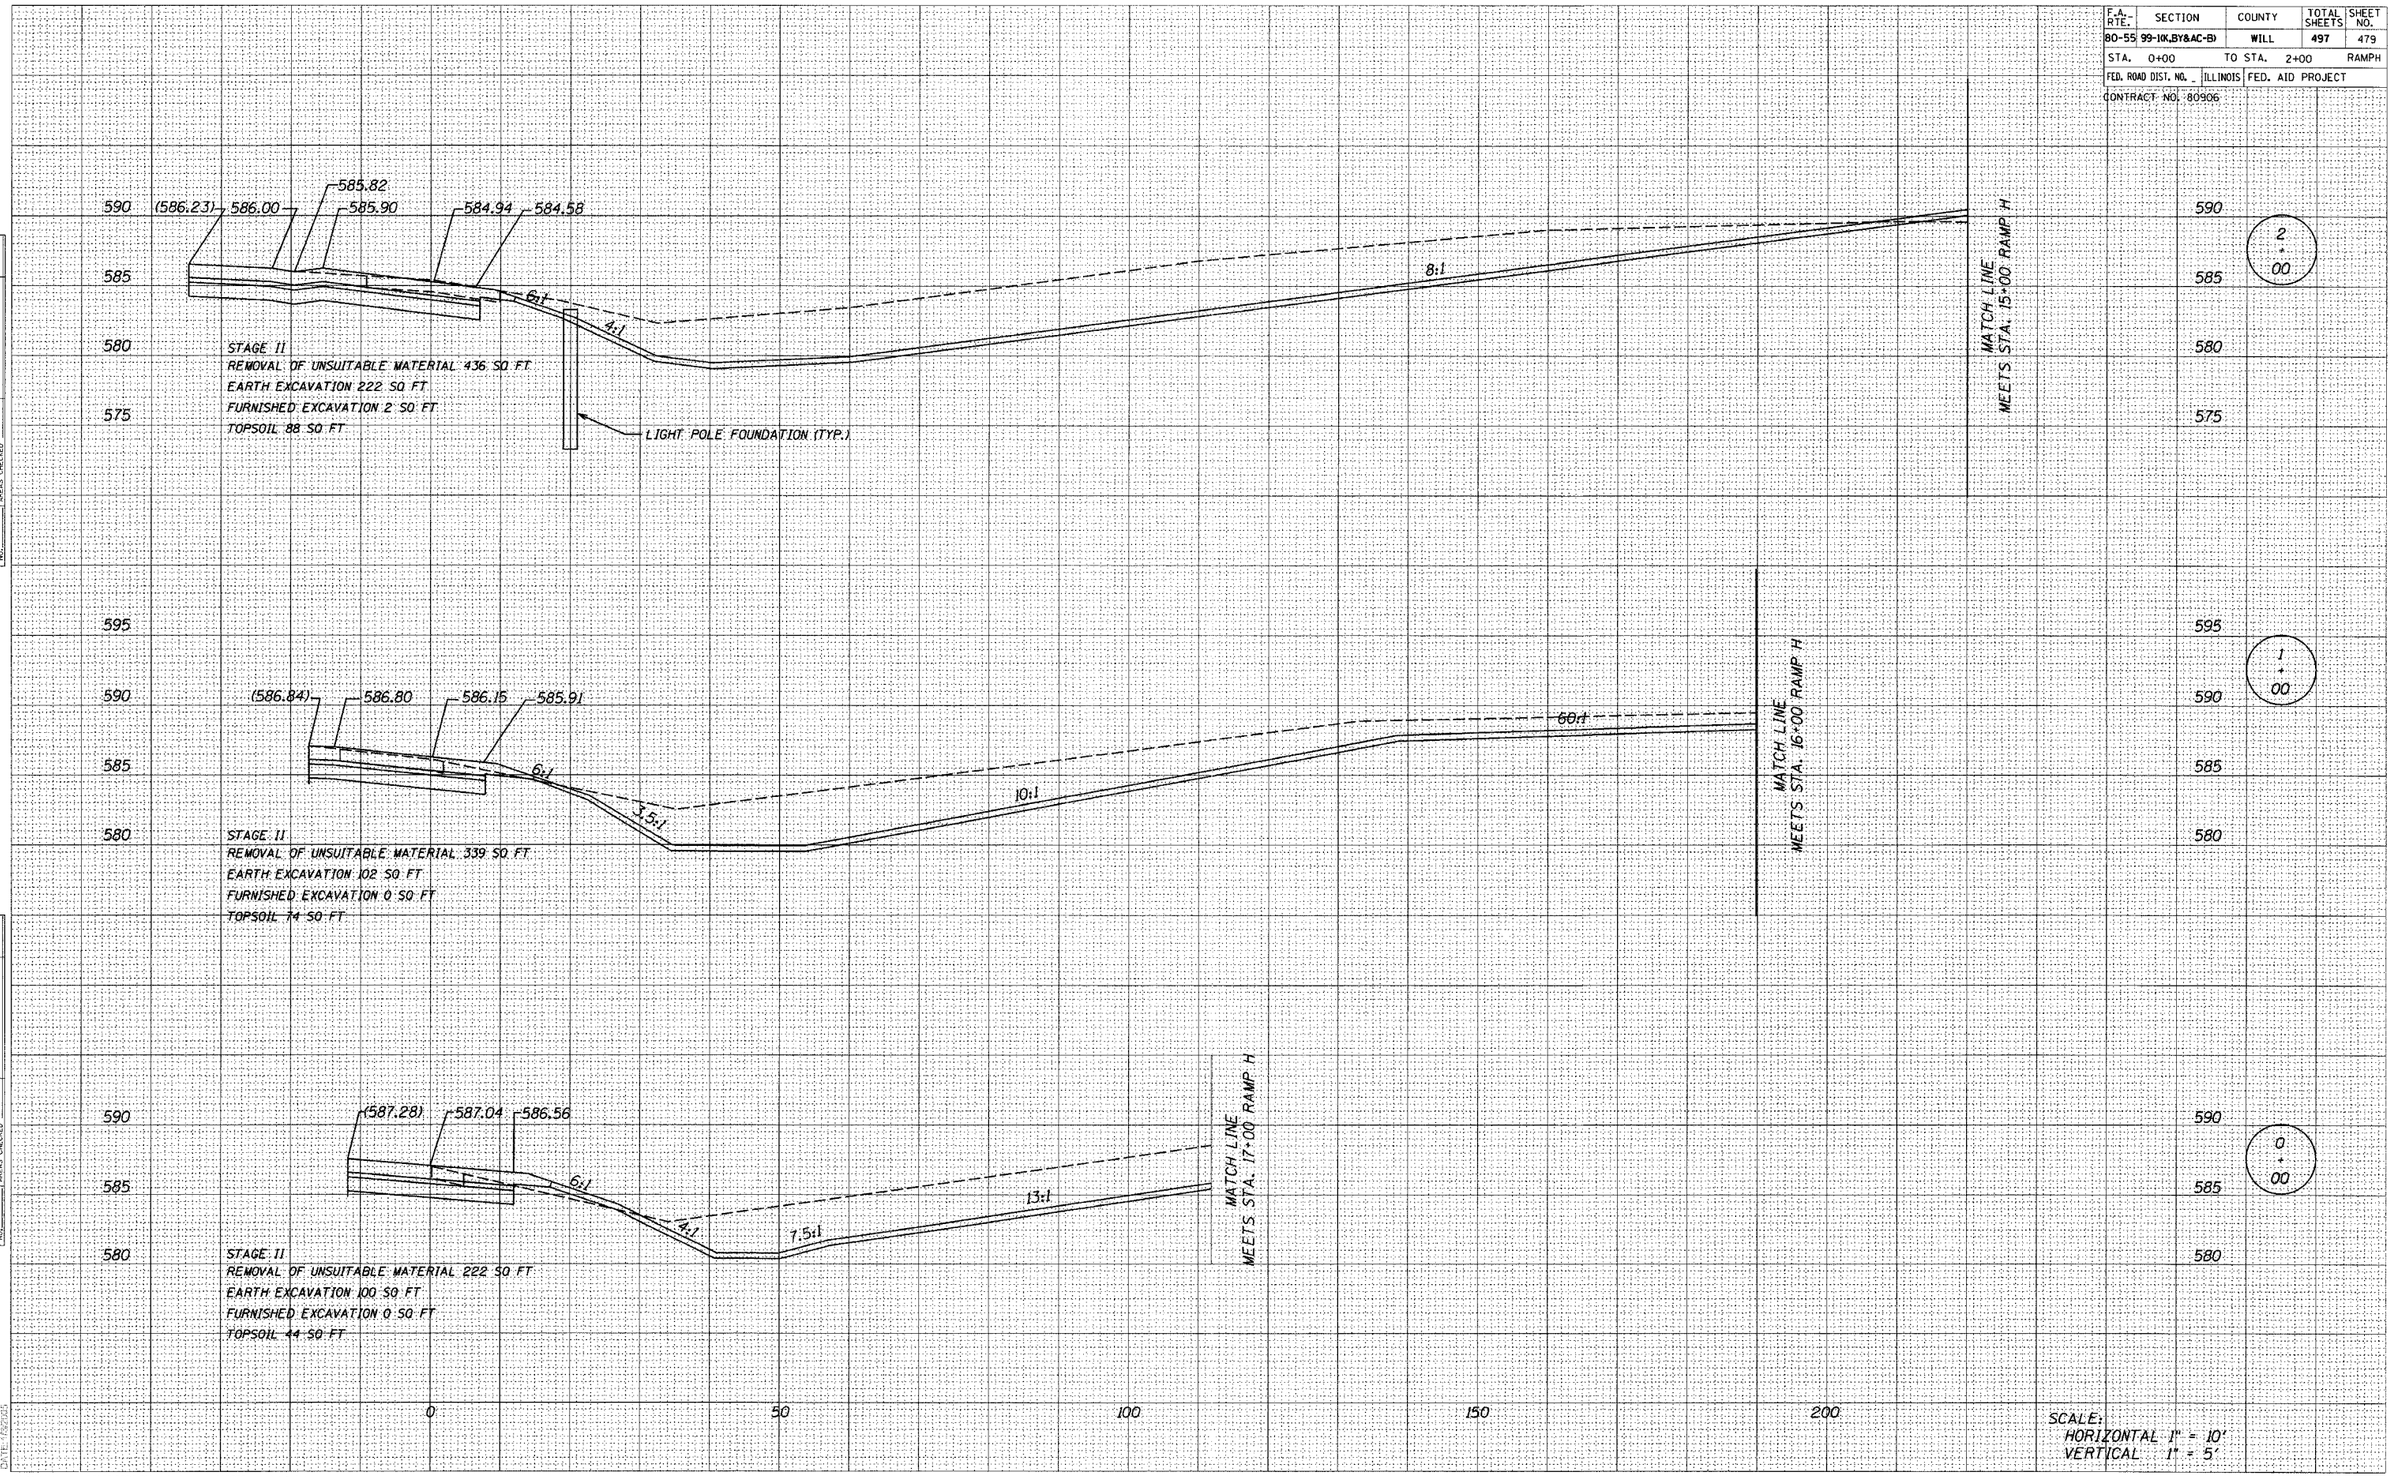

FINAL SURVEY	BY	DATE
SURVEYED		
PLOTTED		
TRAVERSE		
NOTE BOOK		
NO.	AREAS	
	AREAS CHECKED	

ORIGINAL SURVEY	BY	DATE
SURVEYED		
PLOTTED		
TRAVERSE		
NOTE BOOK		
NO.	AREAS	
	AREAS CHECKED	

DATE: 1/6/2005

FILENAME: n:\proj\2580\2880-02\design\ks\ramph\2880-ramph-01.dgn