F.A. RTE.	SECTION	COUNTY	TOTAL SHEETS	SHEET NO.
80-55	99-10K,BY&AC-B1	WILL	497	480
STA. 3+00	TO STA. 4+00			RAMP
FED. ROAD DIST. NO. _	ILLINOIS	FED. AID PROJECT		
CONTRACT NO. 80906				

FINAL SURVEY
NOTE BOOK
NO.
SURVEYED
PLOTTED
TEMPLATE
AREAS
AREAS CHECKED
BY
DATE

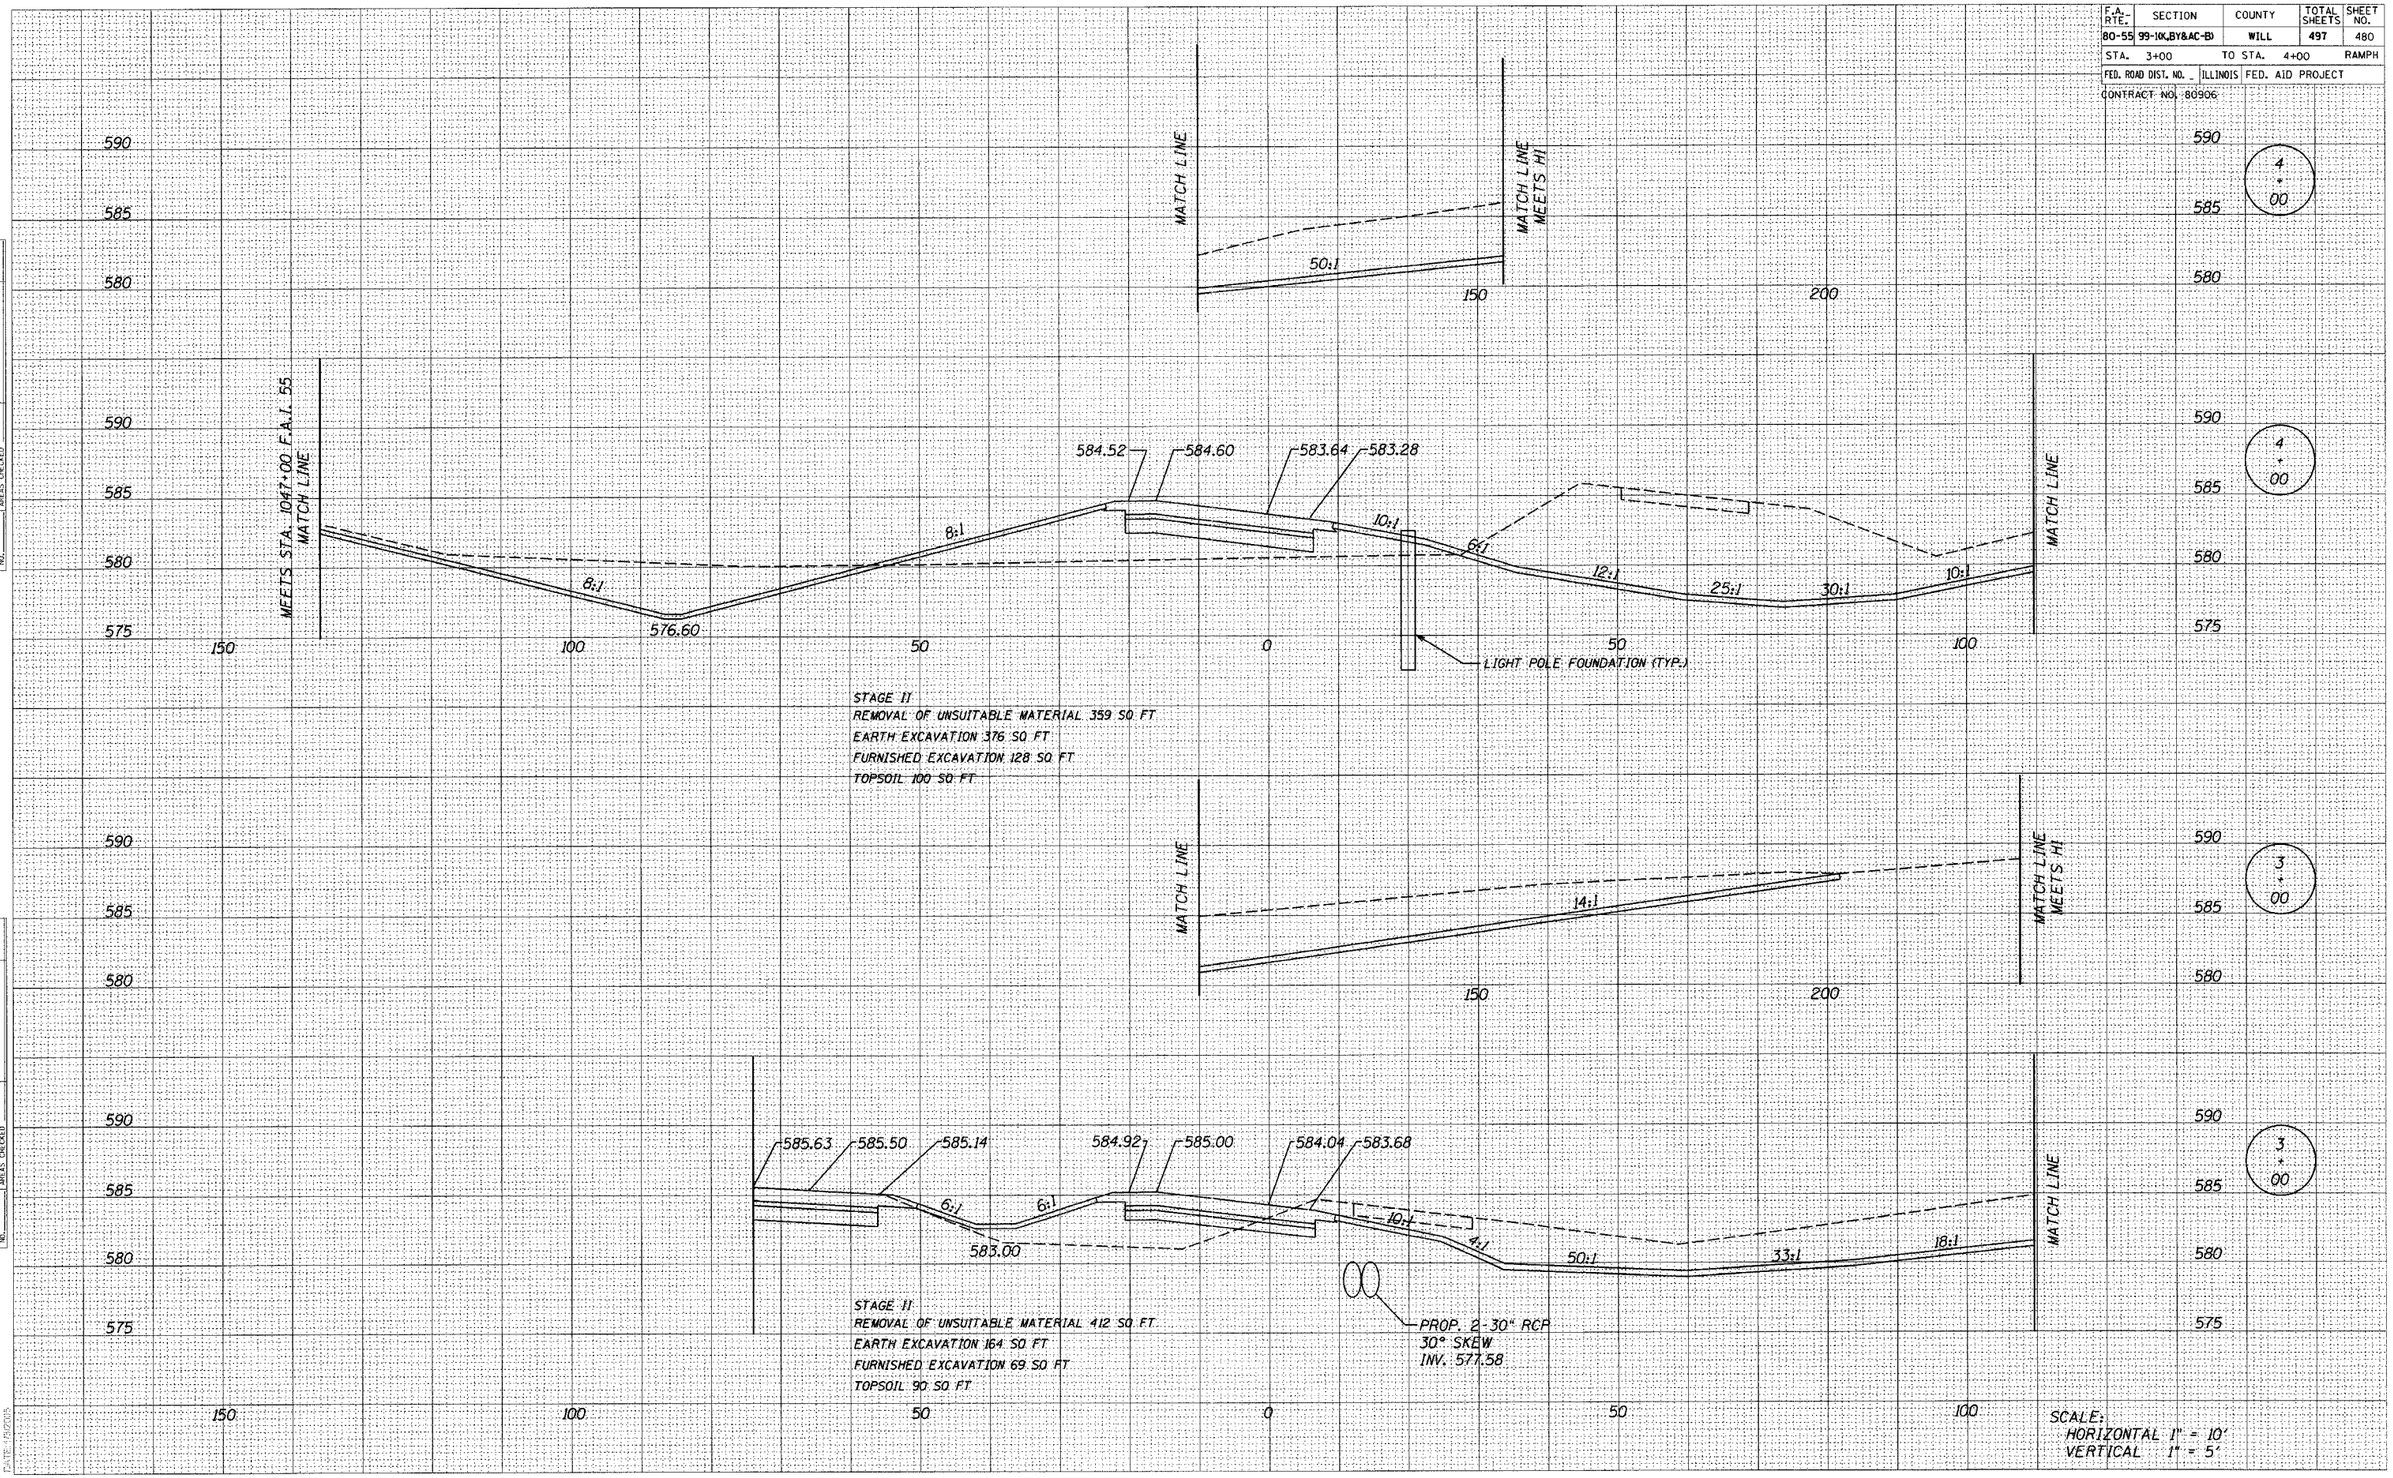

ORIGINAL SURVEY
NOTE BOOK
NO.
SURVEYED
PLOTTED
TEMPLATE
AREAS
AREAS CHECKED
BY
DATE

SCALE:
HORIZONTAL 1" = 10'
VERTICAL 1" = 5'

PLOT DATE: 4/5/2018
FILENAME: n:\proj\2880\02880-02\design\eswramp\h2880-ramp1-02.dgn